# V.R.

## FLINDERS STREET NEW STATION

## SIGNAL BRIDGES AT WEST ENTRANCE

## BRIDGE No 1

A. 2/1/5

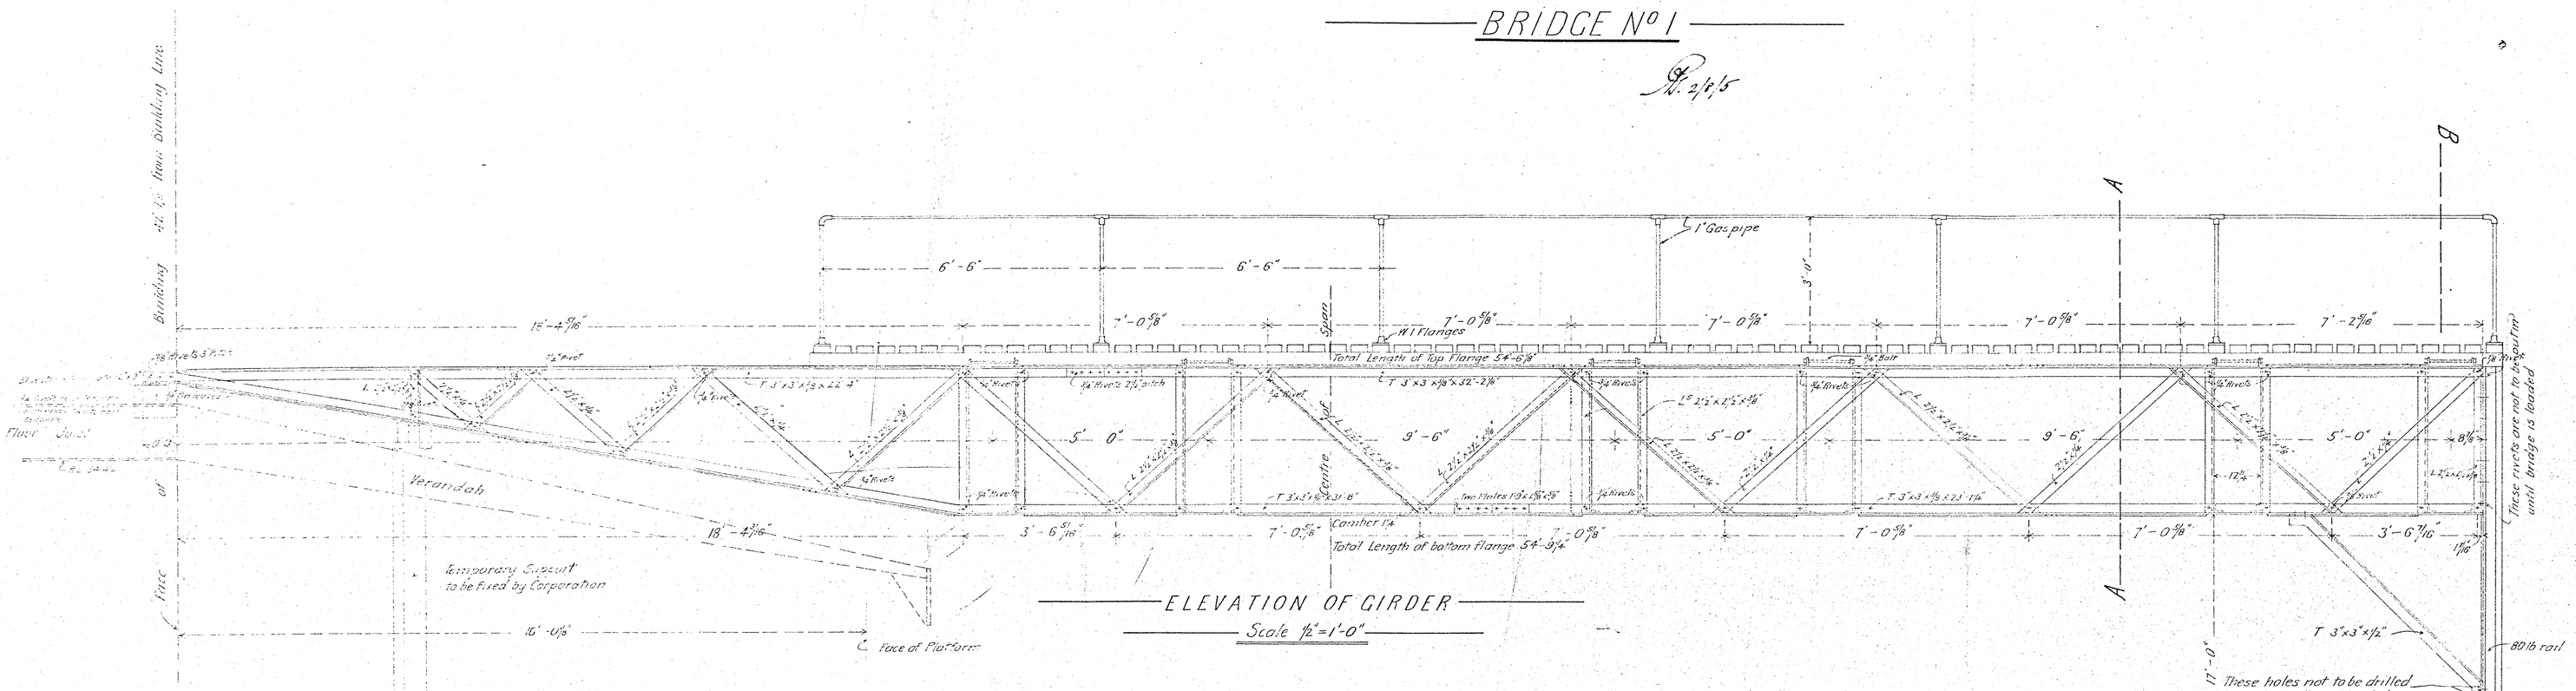


### ELEVATION OF GIRDER

Scale 1/2"=1'-0"

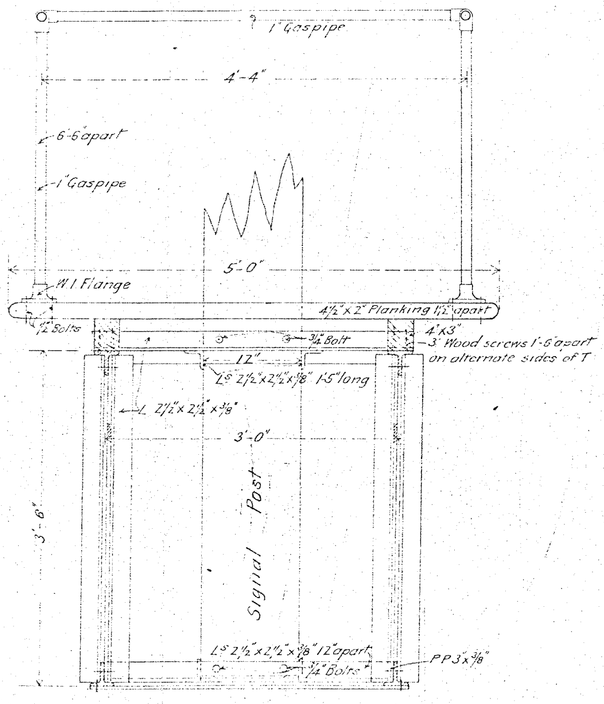


### SECTION A.A.

Scale 1"=1'-0"

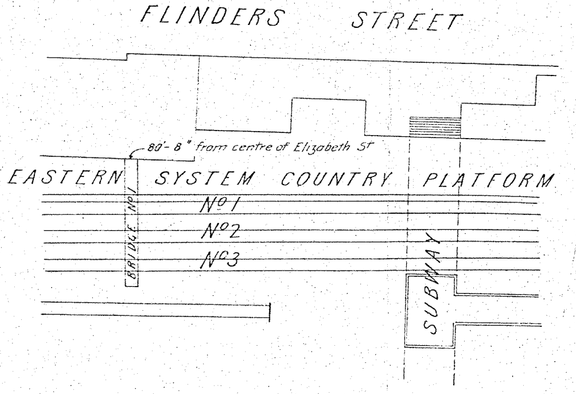


### LOCALITY PLAN

Scale 40ft = 1 inch

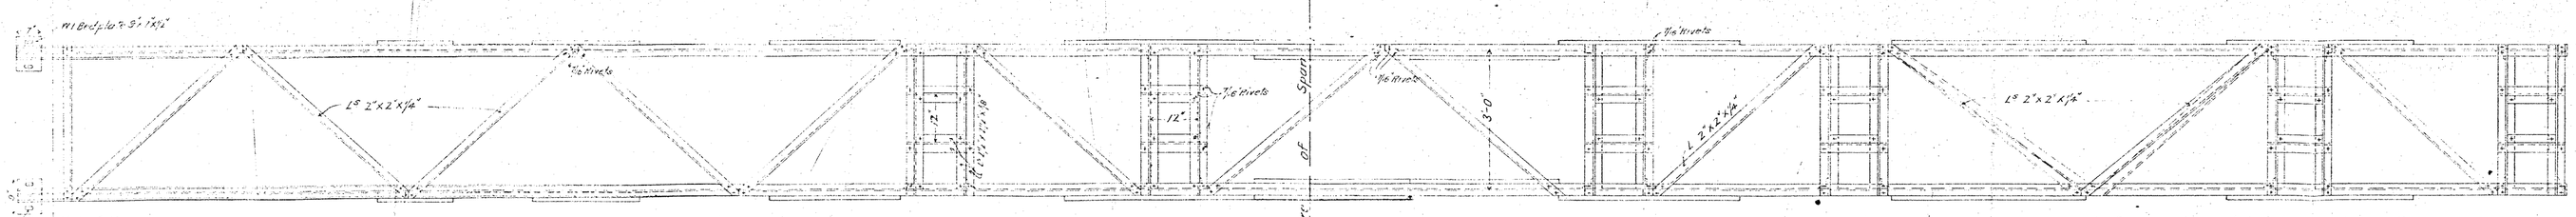


### HALF PLAN OF BOTTOM FLANGE (looking up)

### HALF PLAN OF TOP FLANGE

Scale 1/2"=1'-0"

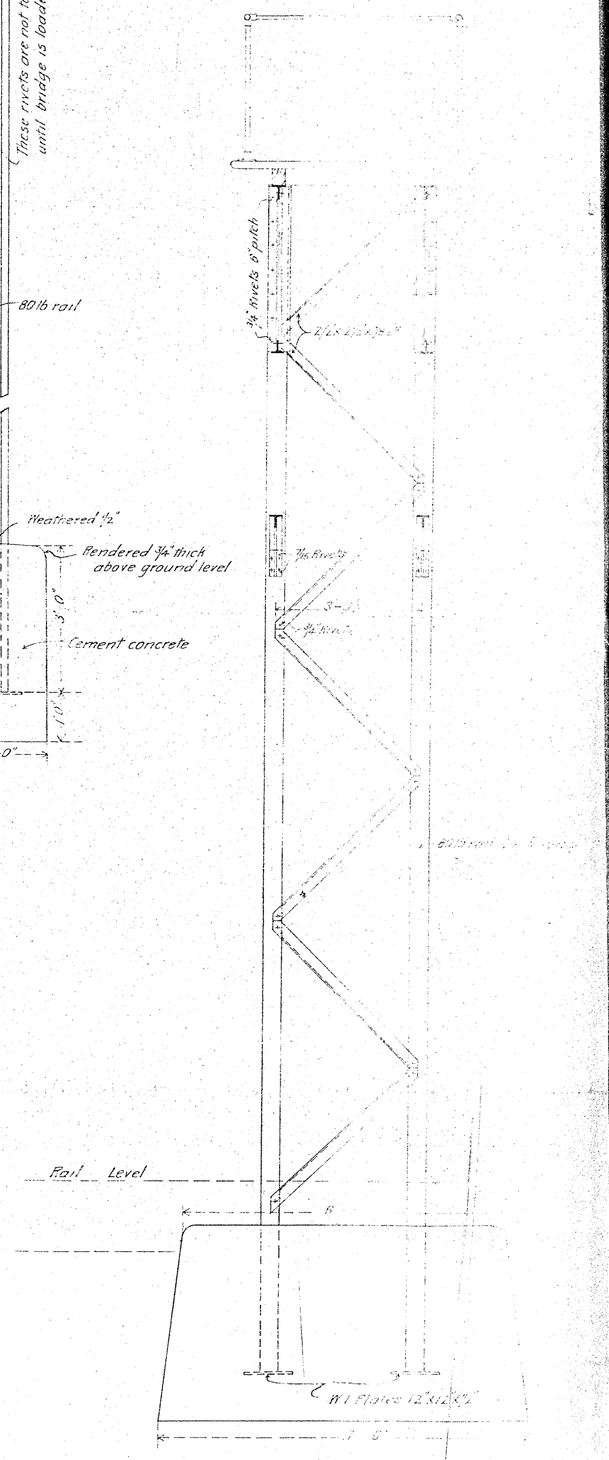


### SECTION B.B.

Scale 1/2"=1'-0"