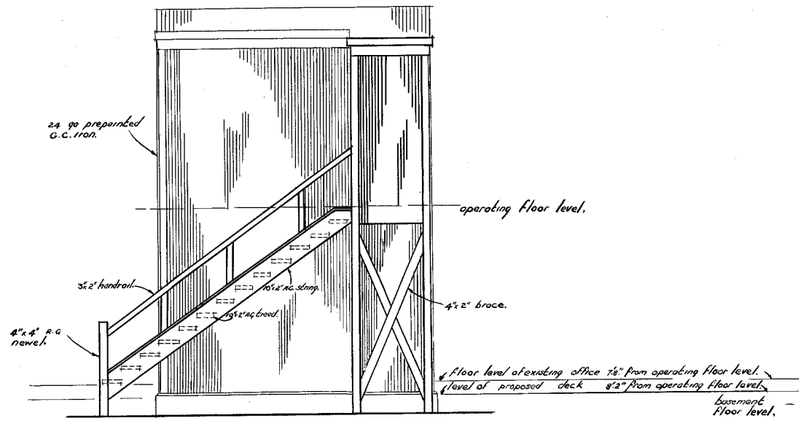

ELEVATION.

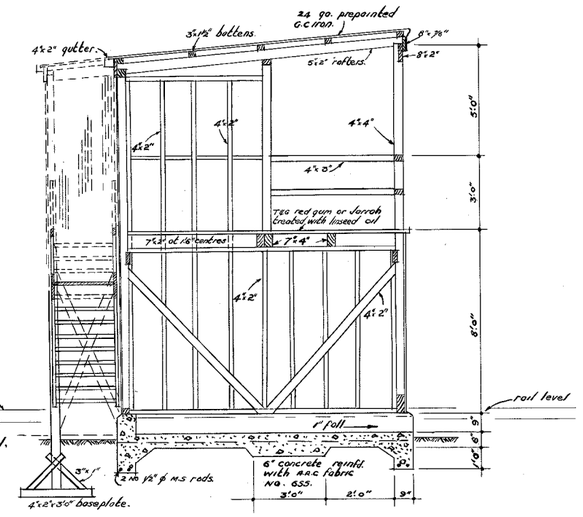

SECTION A.A.

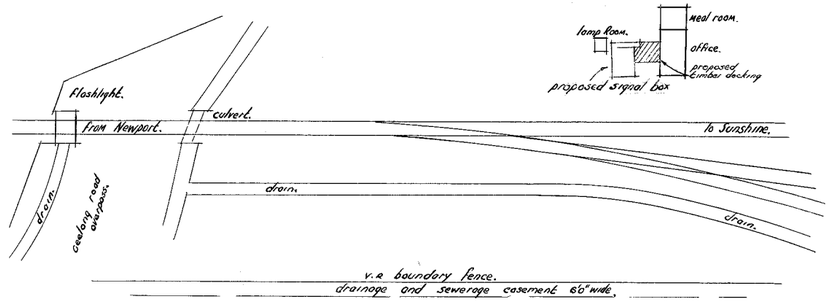

SITE PLAN.
SCALE 1" = 40'

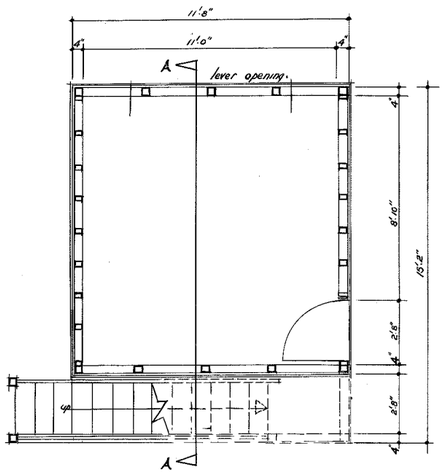

BASEMENT FLOOR PLAN.

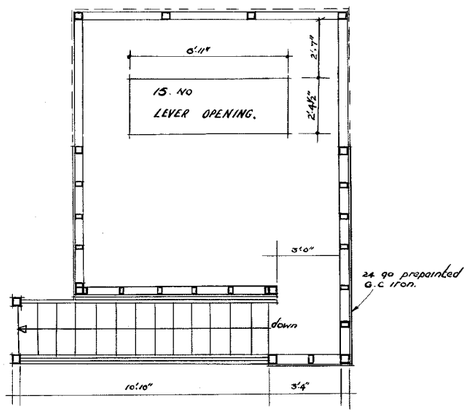

OPERATING FLOOR PLAN.

APPROVED: K.f.c 9.7.64
ENGINEER SIGNAL & TELEGRAPH.

V.R

BROOKLYN.

PROPOSED NEW SIGNAL BOX.

SCALE 1" = 4 Ft

8.7.64
CHIEF CIVIL ENGINEER

REVISION.	DATE.	AMENDMENT.	AMENDED BY.

DRAWN.	TRACED.	CHECKED	CORRES. NO.
AB.			

SENIOR ARCHITECT.

B. 65
B 318.

PLAN NO.
539/64.