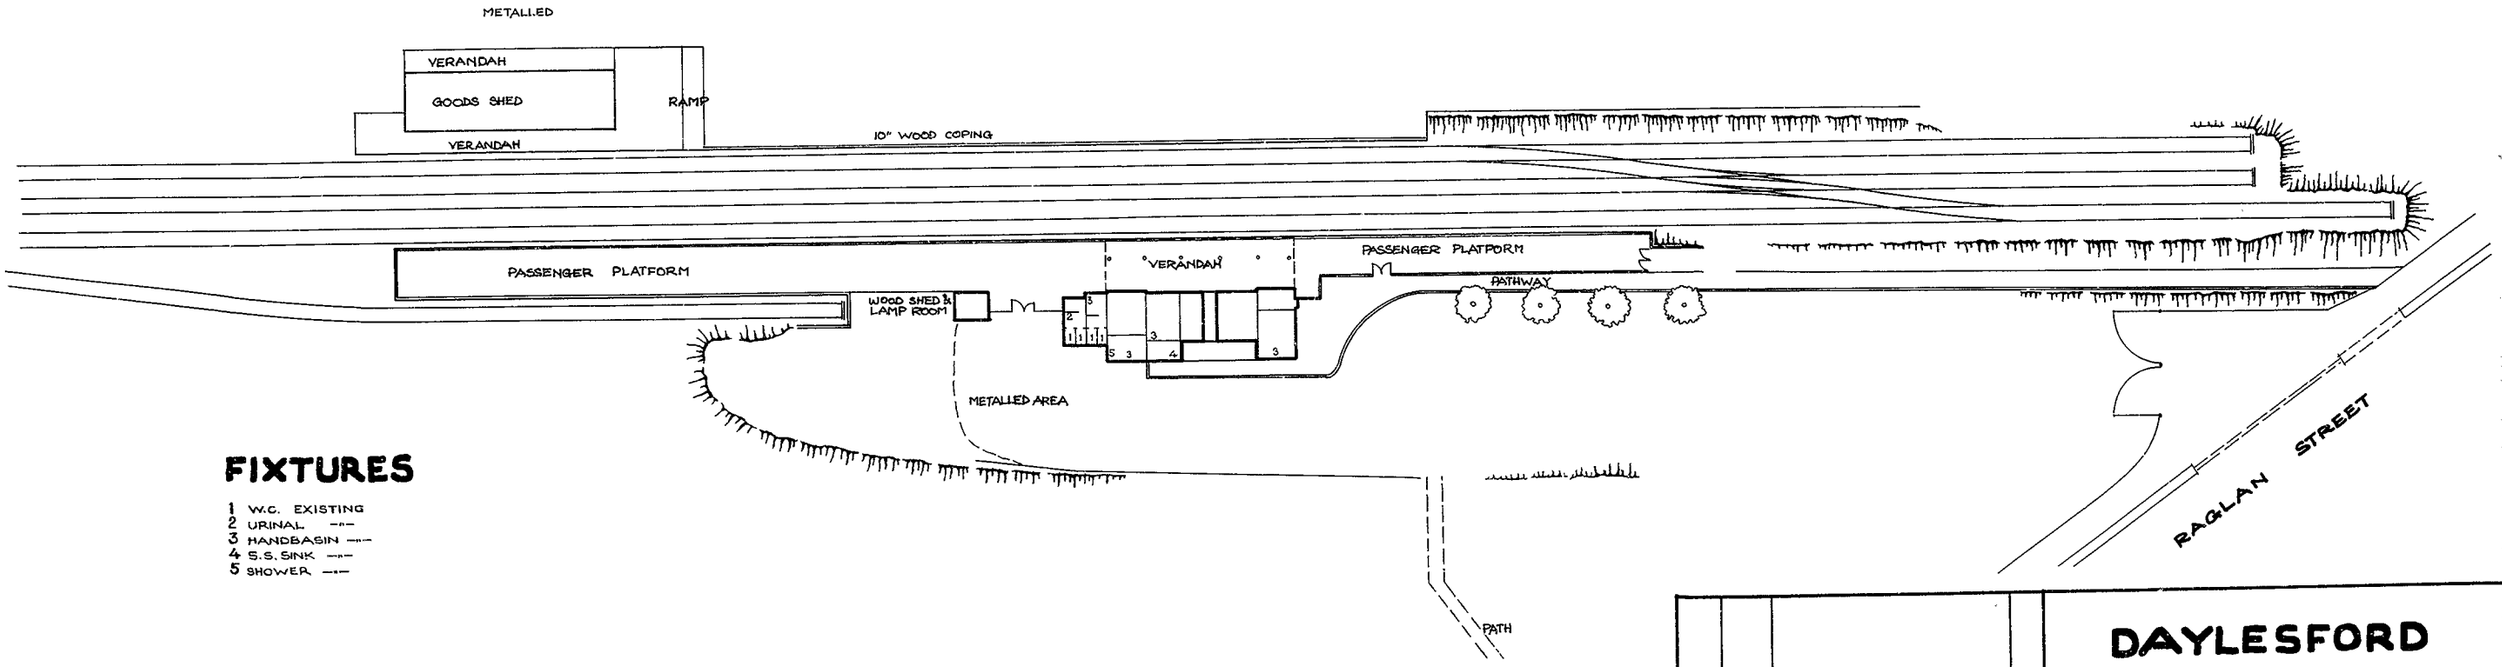

FIXTURES

1 W.C. EXISTING
2 URINAL —▫—
3 HANDBASIN —○—
4 S.S. SINK —▫—
5 SHOWER —⊢—

SITE PLAN

SCALE 1:500

DAYLESFORD

CONNECTION OF STATION TO SEPTIC TANK

CHIEF CIVIL ENGINEER

SCALE 1:500

REV.	DATE.	AMENDMENT	BY

P.n. DRAWN | CHECKED | TRACED | CORRES | SENIOR ARCHITECT

S 3190 C 74

488-73 PLAN NO.