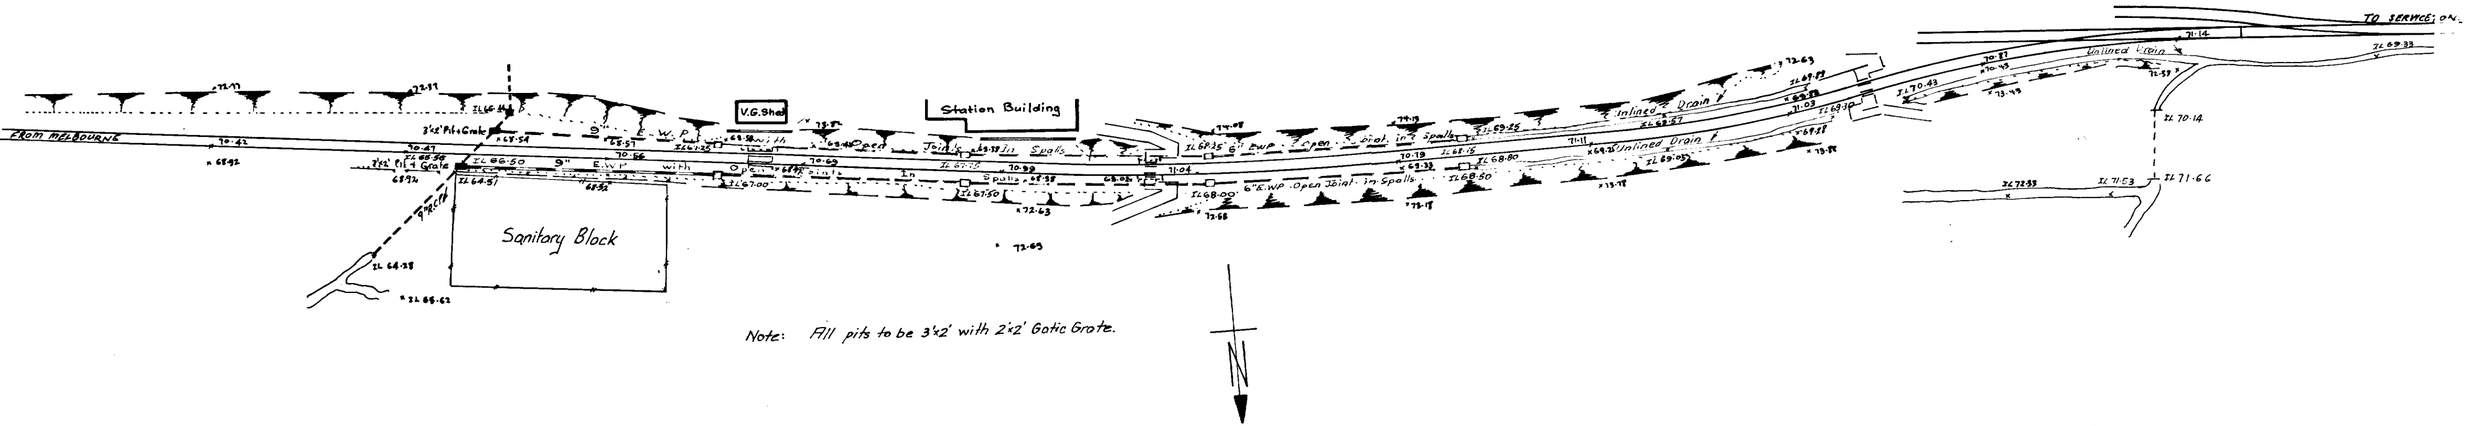

KANIVA

Proposed Drainage Of Dwn End Of Crossing Loop

Scale: 40 Feet to 1 Inch

10/11/12 R.R.O.

534-3