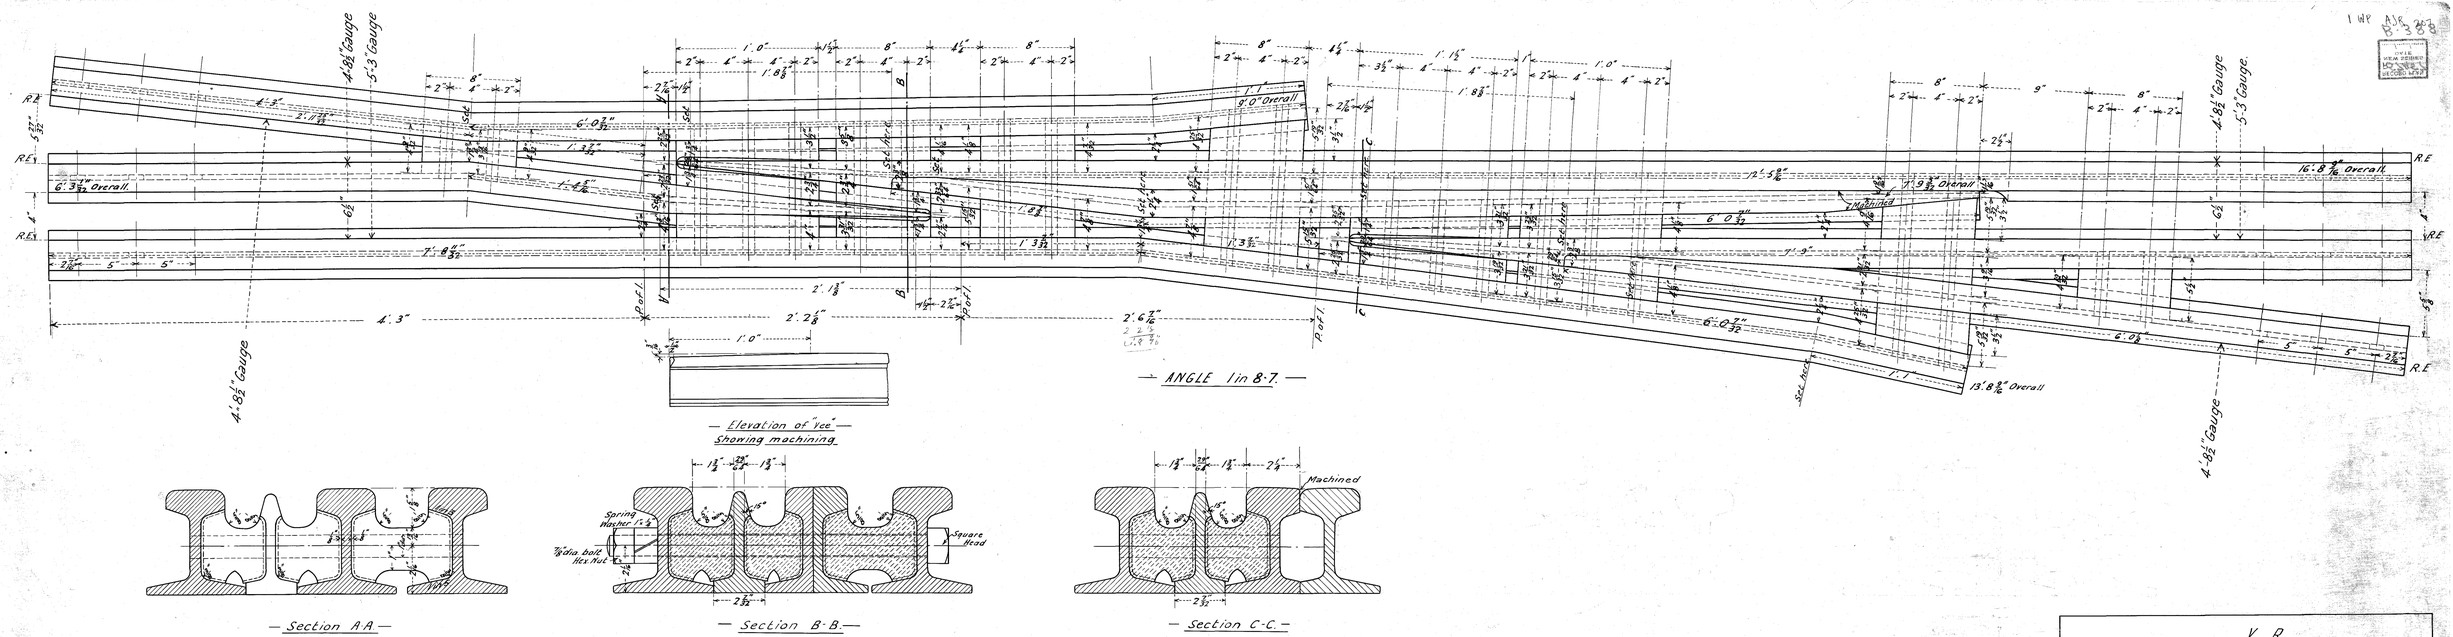

— ANGLE 1 in 8·7 —

— Elevation of "Vee" —
Showing machining

— Section A-A —

— Section B-B —

— Section C-C —

V. R.

OAKLANDS

SPECIAL CROSSING FOR THIRD RAIL.

60 lb. A.S. RAILS

Scales. 1½" 3" & 6" = 1'-0"

Chief Engineer of Way and Works				UG - 14	Plan No.
Drawn by	Checked by	Corres. No.	W.S. Engr.	20 - A	86-31