V. R.

RAILWAY CONSTRUCTION

CASTLEMAINE TO MARYBOROUGH

— DEVIATION AT JOYCE'S CREEK —

DIAGRAM FOR SETTING OUT FENCE LINES

— 2M. 13C. 57L. TO 4M. 12C. 39L. —

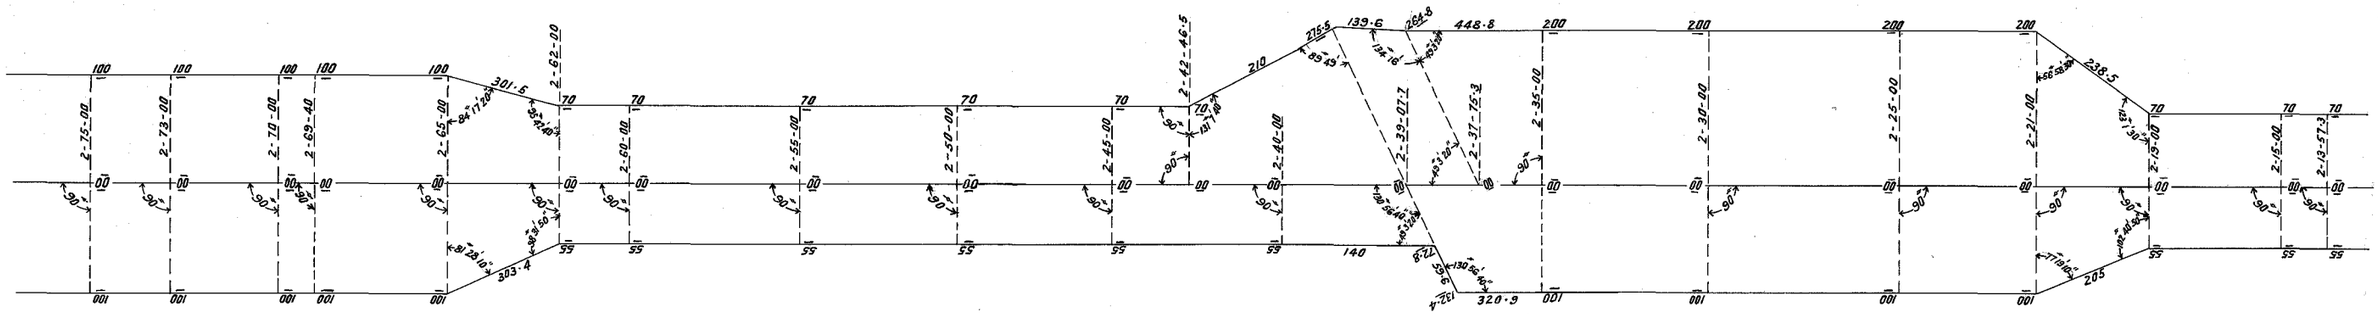

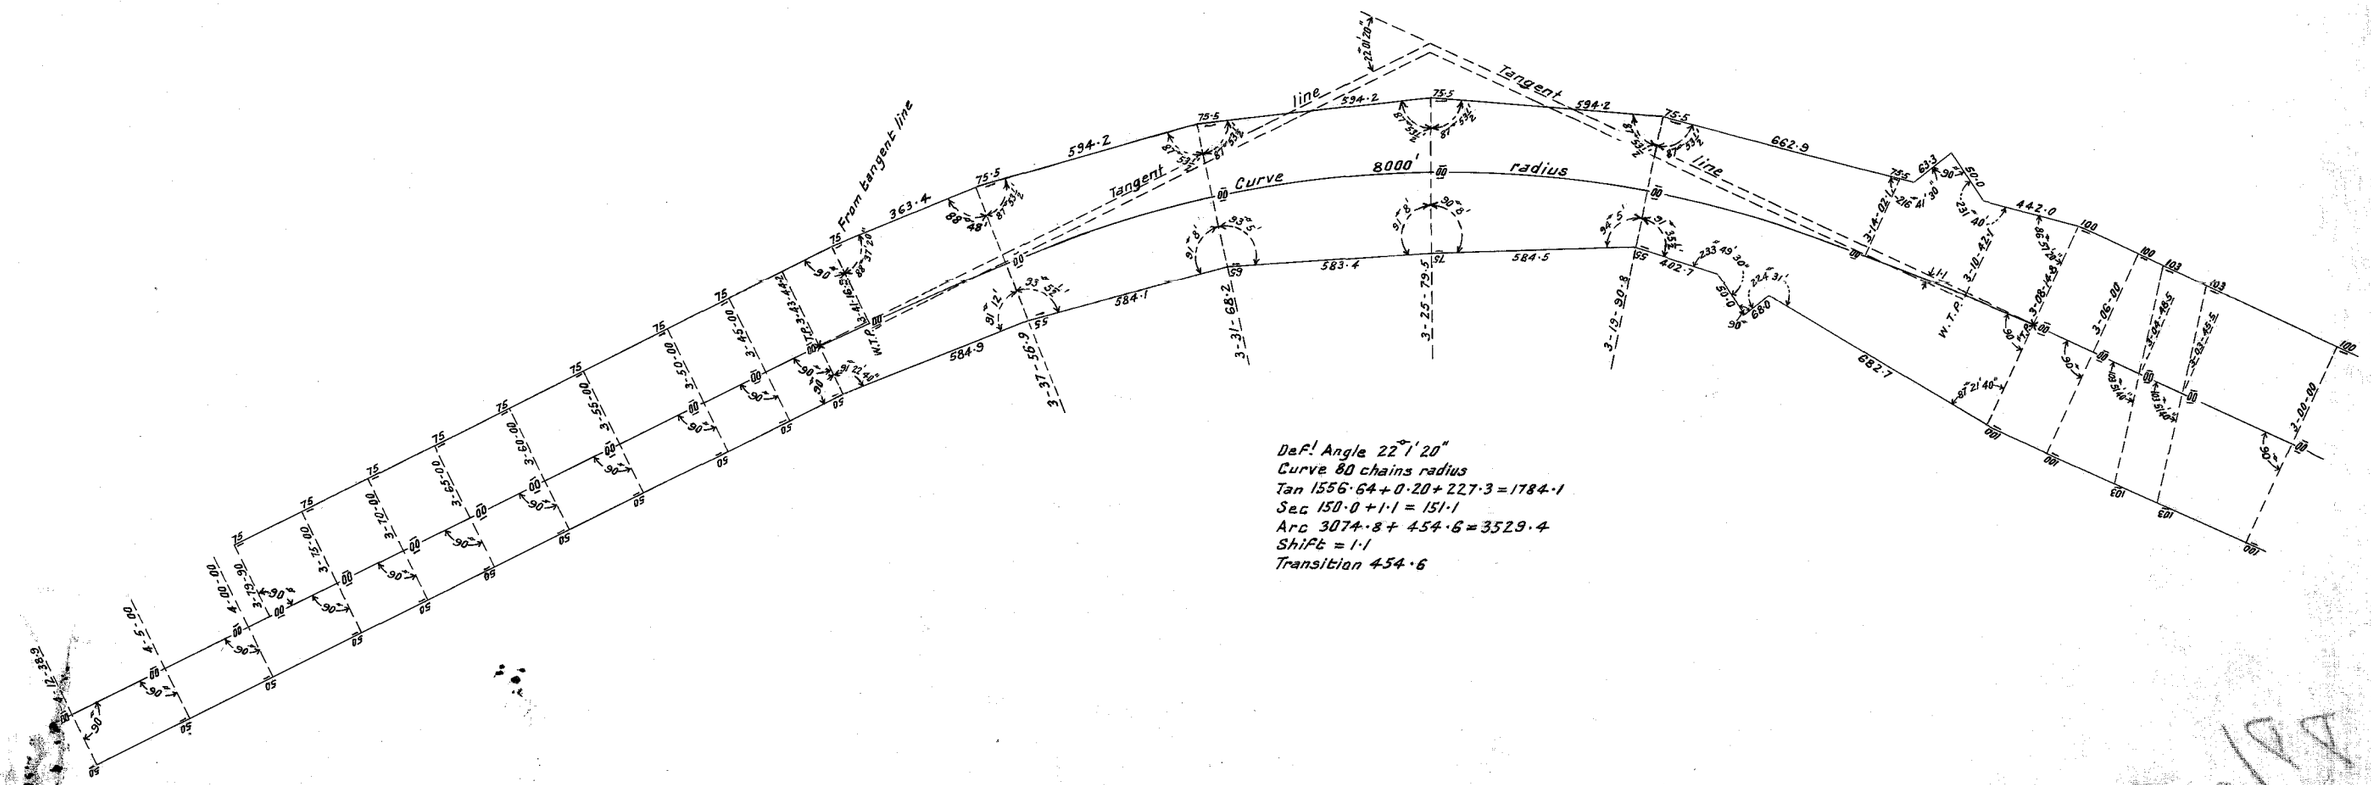

30A/4348A