V. R.

FLINDERS STREET NEW STATION

SIGNAL BRIDGES AT WEST ENTRANCE

BRIDGE No 1

A. 2/1/5

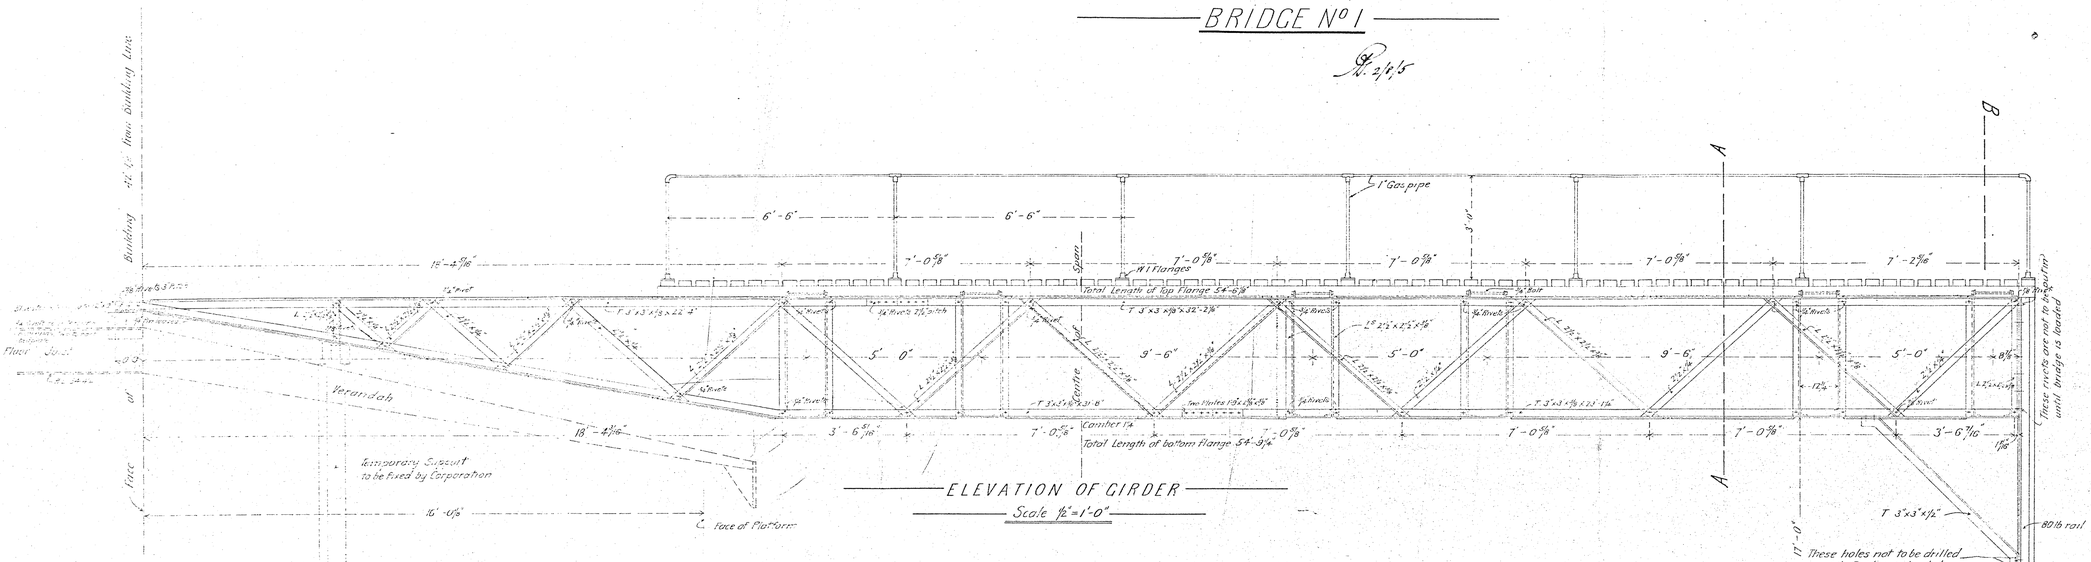

ELEVATION OF GIRDER

Scale ½"=1'-0"

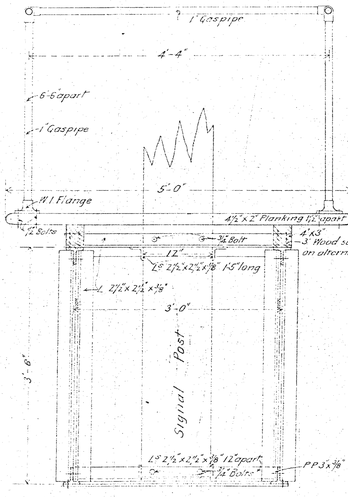

SECTION AA.

Scale 1"=1'-0"

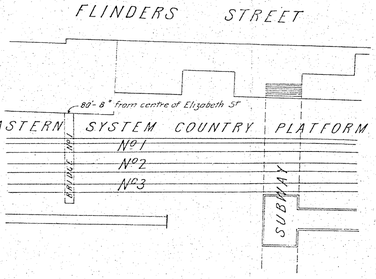

LOCALITY PLAN

Scale 40ft = 1 inch

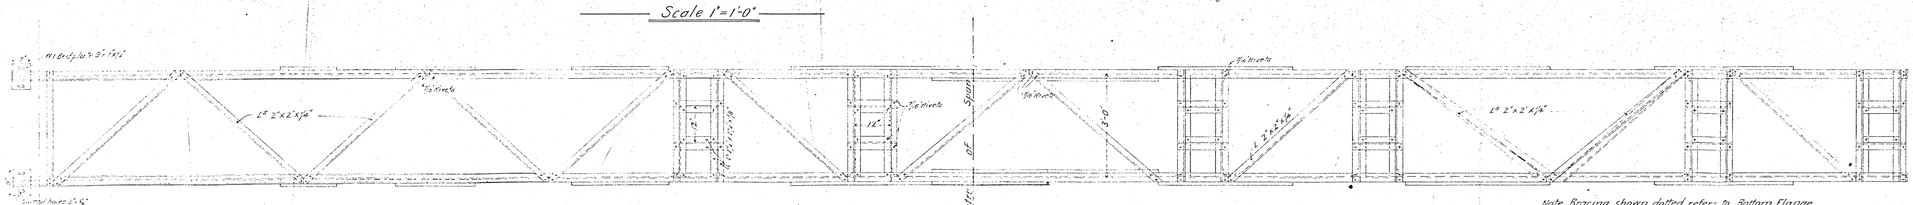

HALF PLAN OF BOTTOM FLANGE (looking up)

HALF PLAN OF TOP FLANGE

Scale ½"=1'-0"

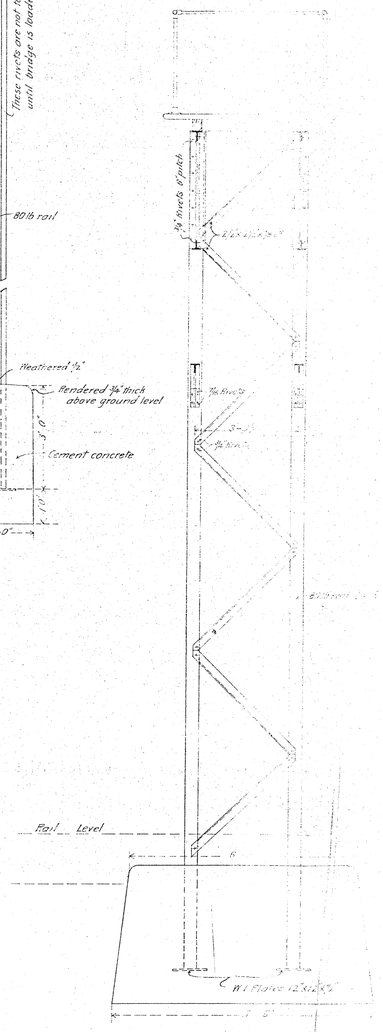

SECTION B.B.

Scale ½"=1'-0"