


VICTORIAN RAILWAYS, MOUNT MORIAC AND FOREST LINE.


SCALE. 10 CHAINS TO AN INCH

CONTRACT N° 3273.
N° 1.

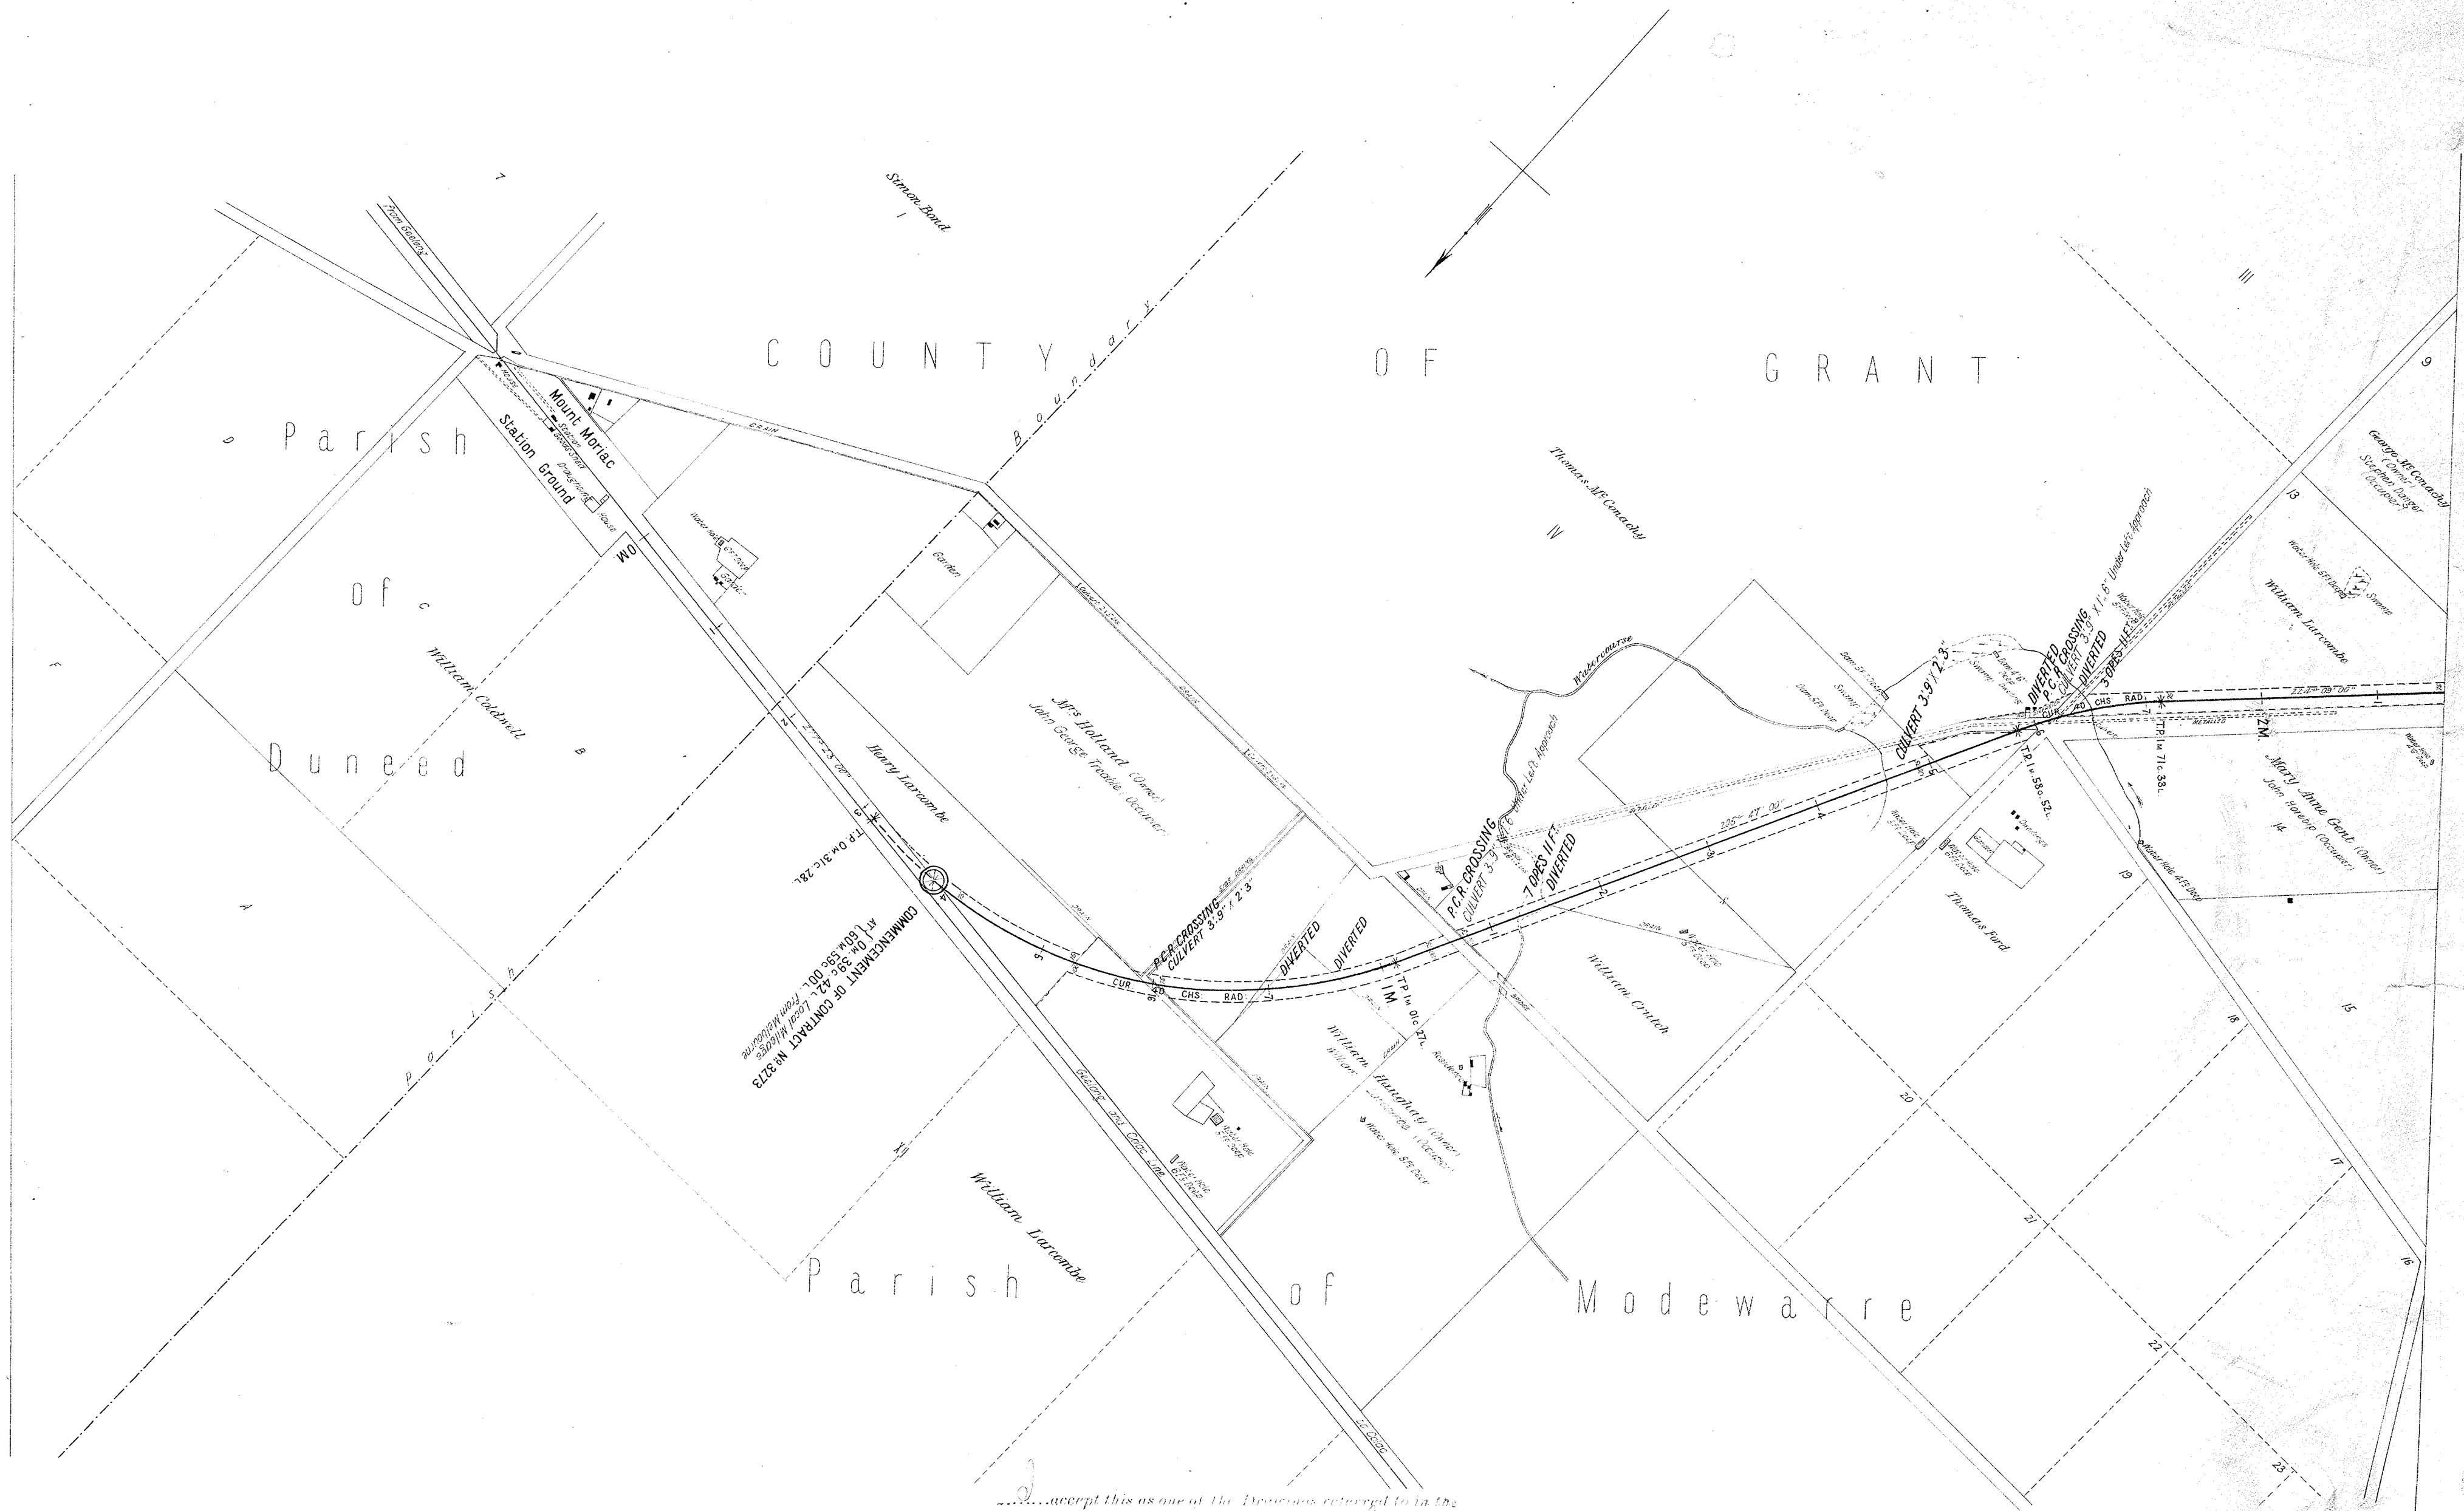

I accept this as one of the Documents referred to in the
Specification and Conditions upon which I have obtained
my Tender Dated the 28th day of August
Signature of Contractor *W. H. Macdonald*
Witness to Signature *W. H. Macdonald*
Date *28th*


W.A. 7.5.8

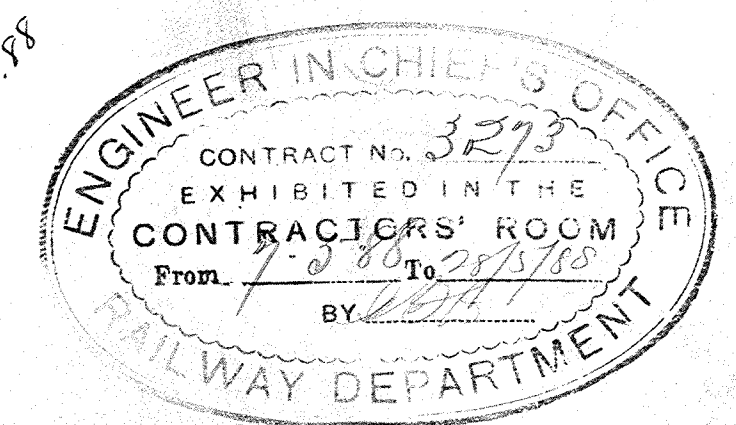


VICTORIAN RAILWAYS, MOUNT MORIAC AND FOREST LINE.

SCALE, 10 CHAINS TO AN INCH

CONTRACT N^o 3273.
N^o 2.

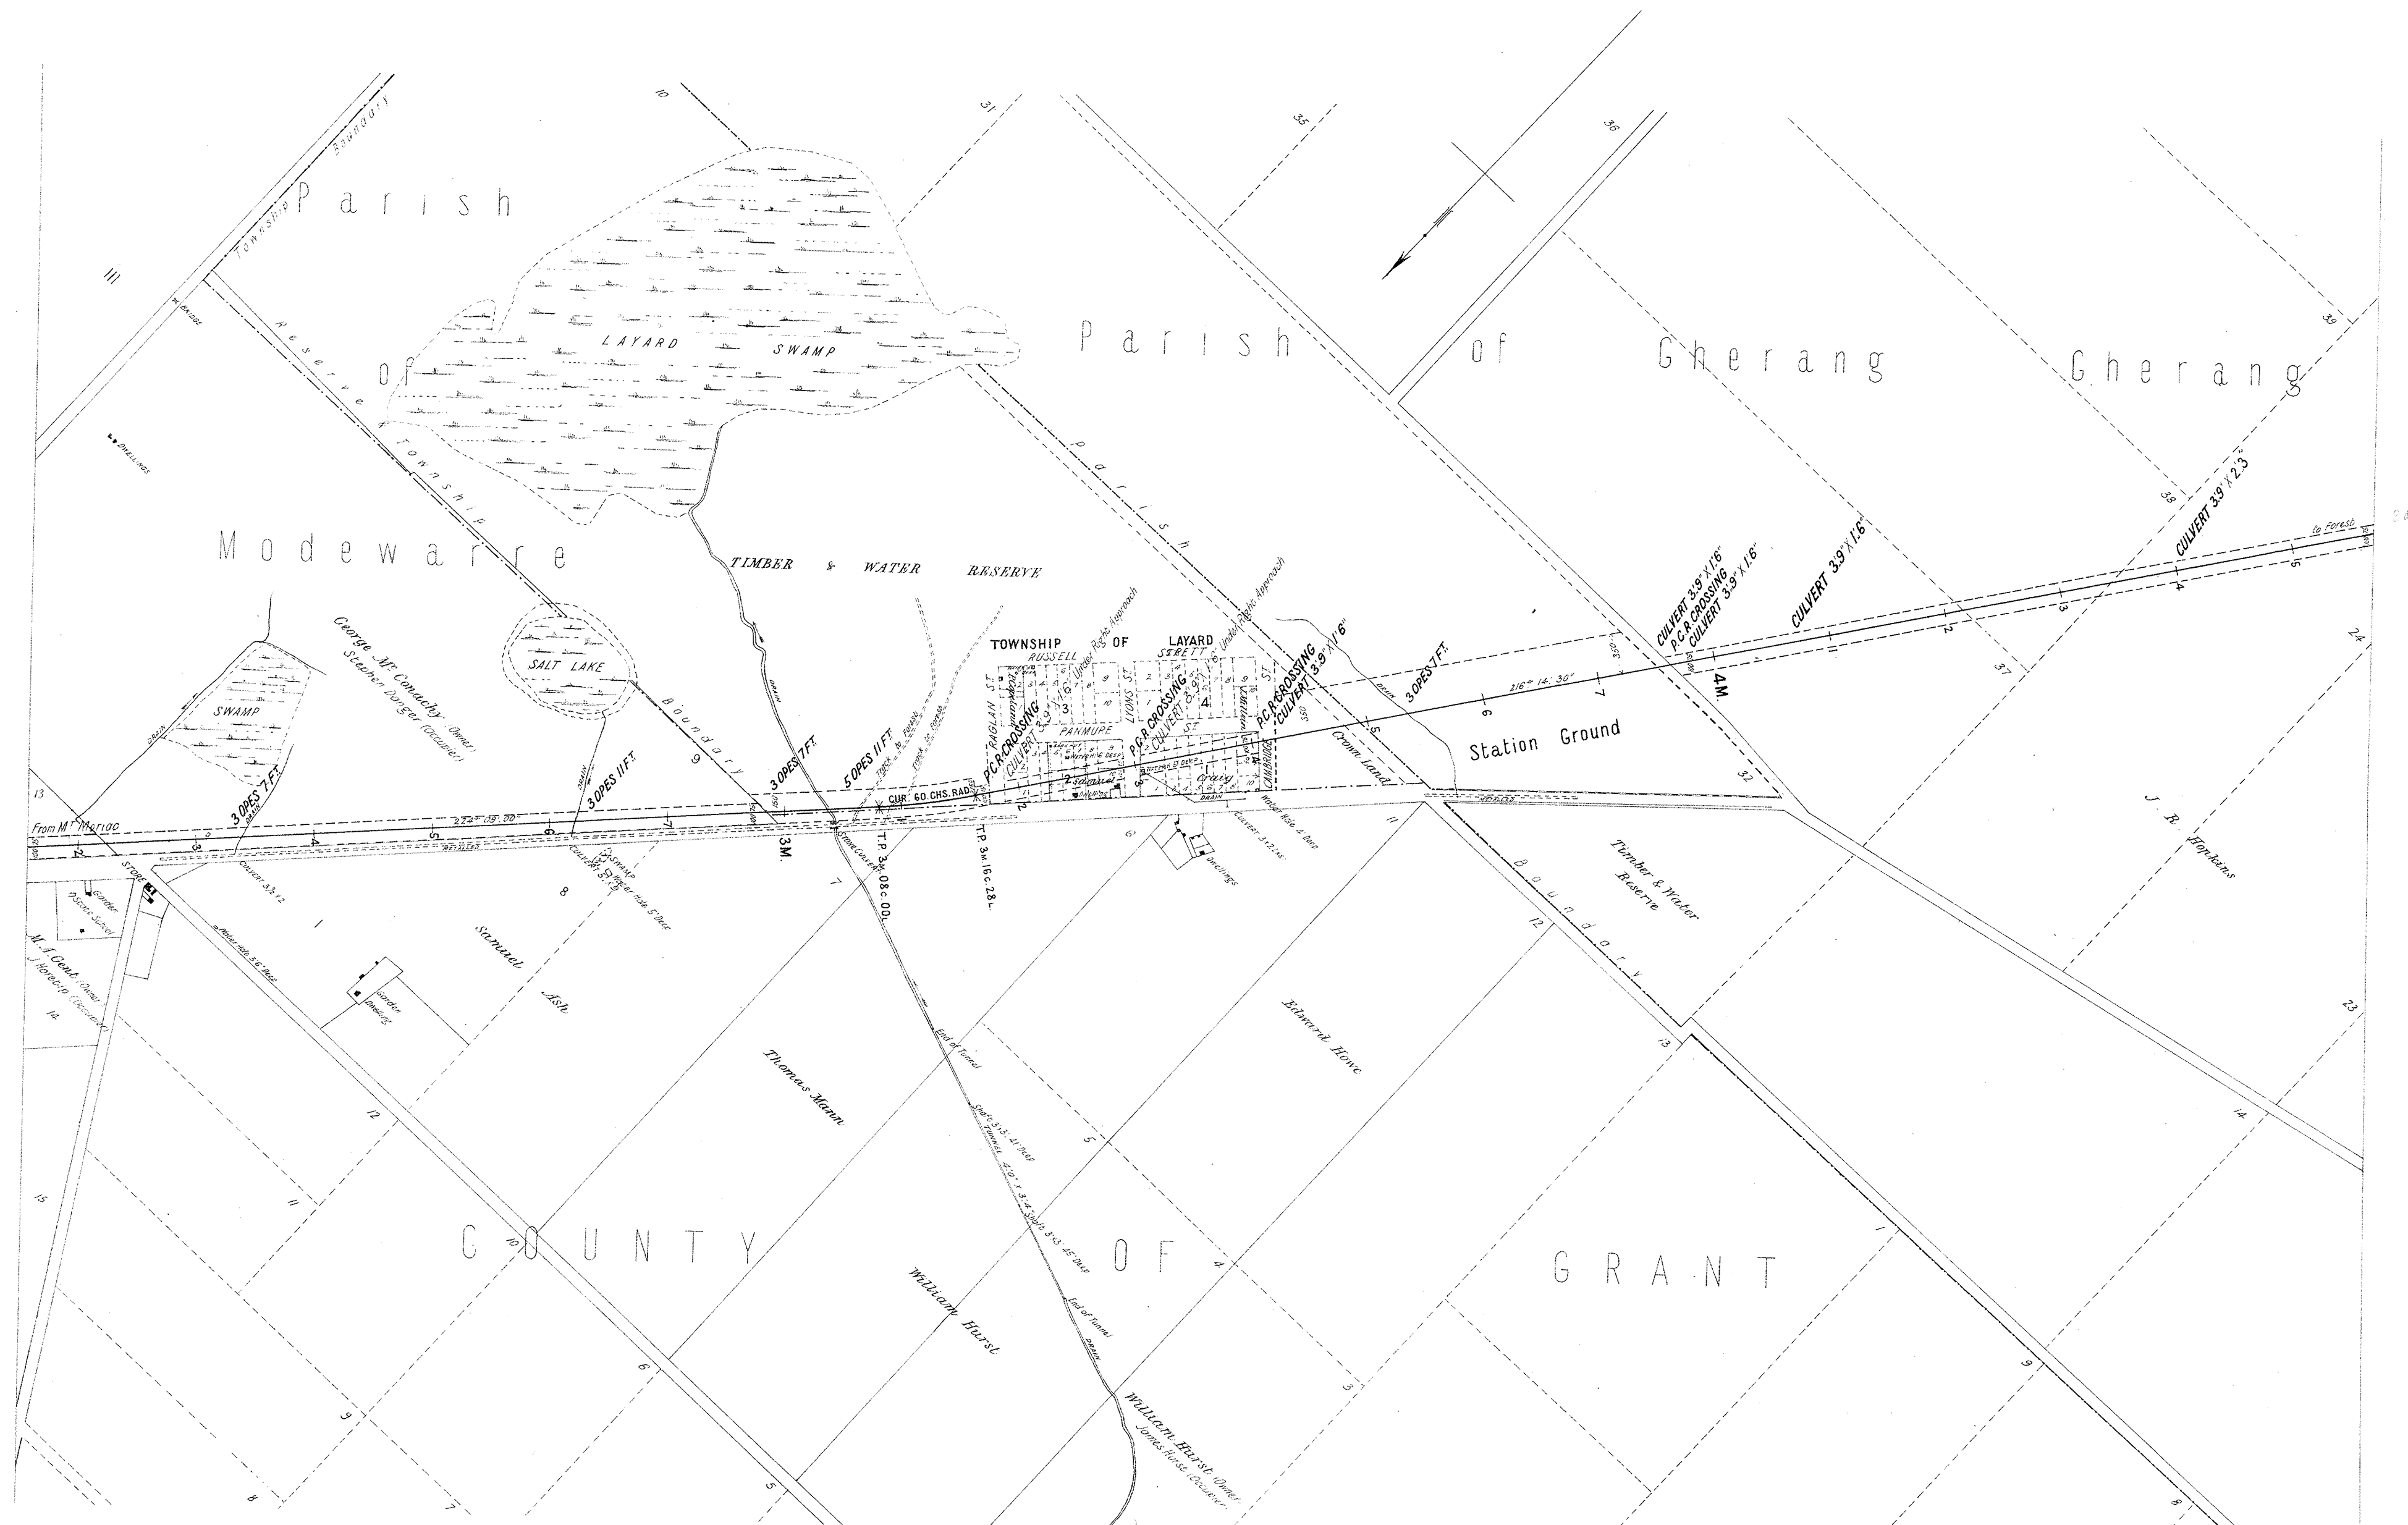


I accept this as one of the drawings referred to in the
Specification and Conditions upon which I have based
my Tender Dated the 28th day of May 1888.
Signature of Contractor *H. Macdonald*
Witness to Signature *H. Macdonald*
Date *28/5/88*

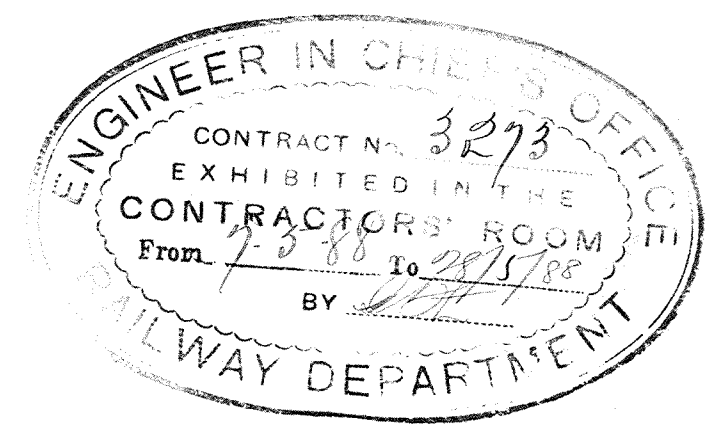


VICTORIAN RAILWAYS,
MOUNT MORIAC AND FOREST LINE.

SCALE, 10 CHAINS TO AN INCH

CONTRACT N^o 3273.
N^o 3.

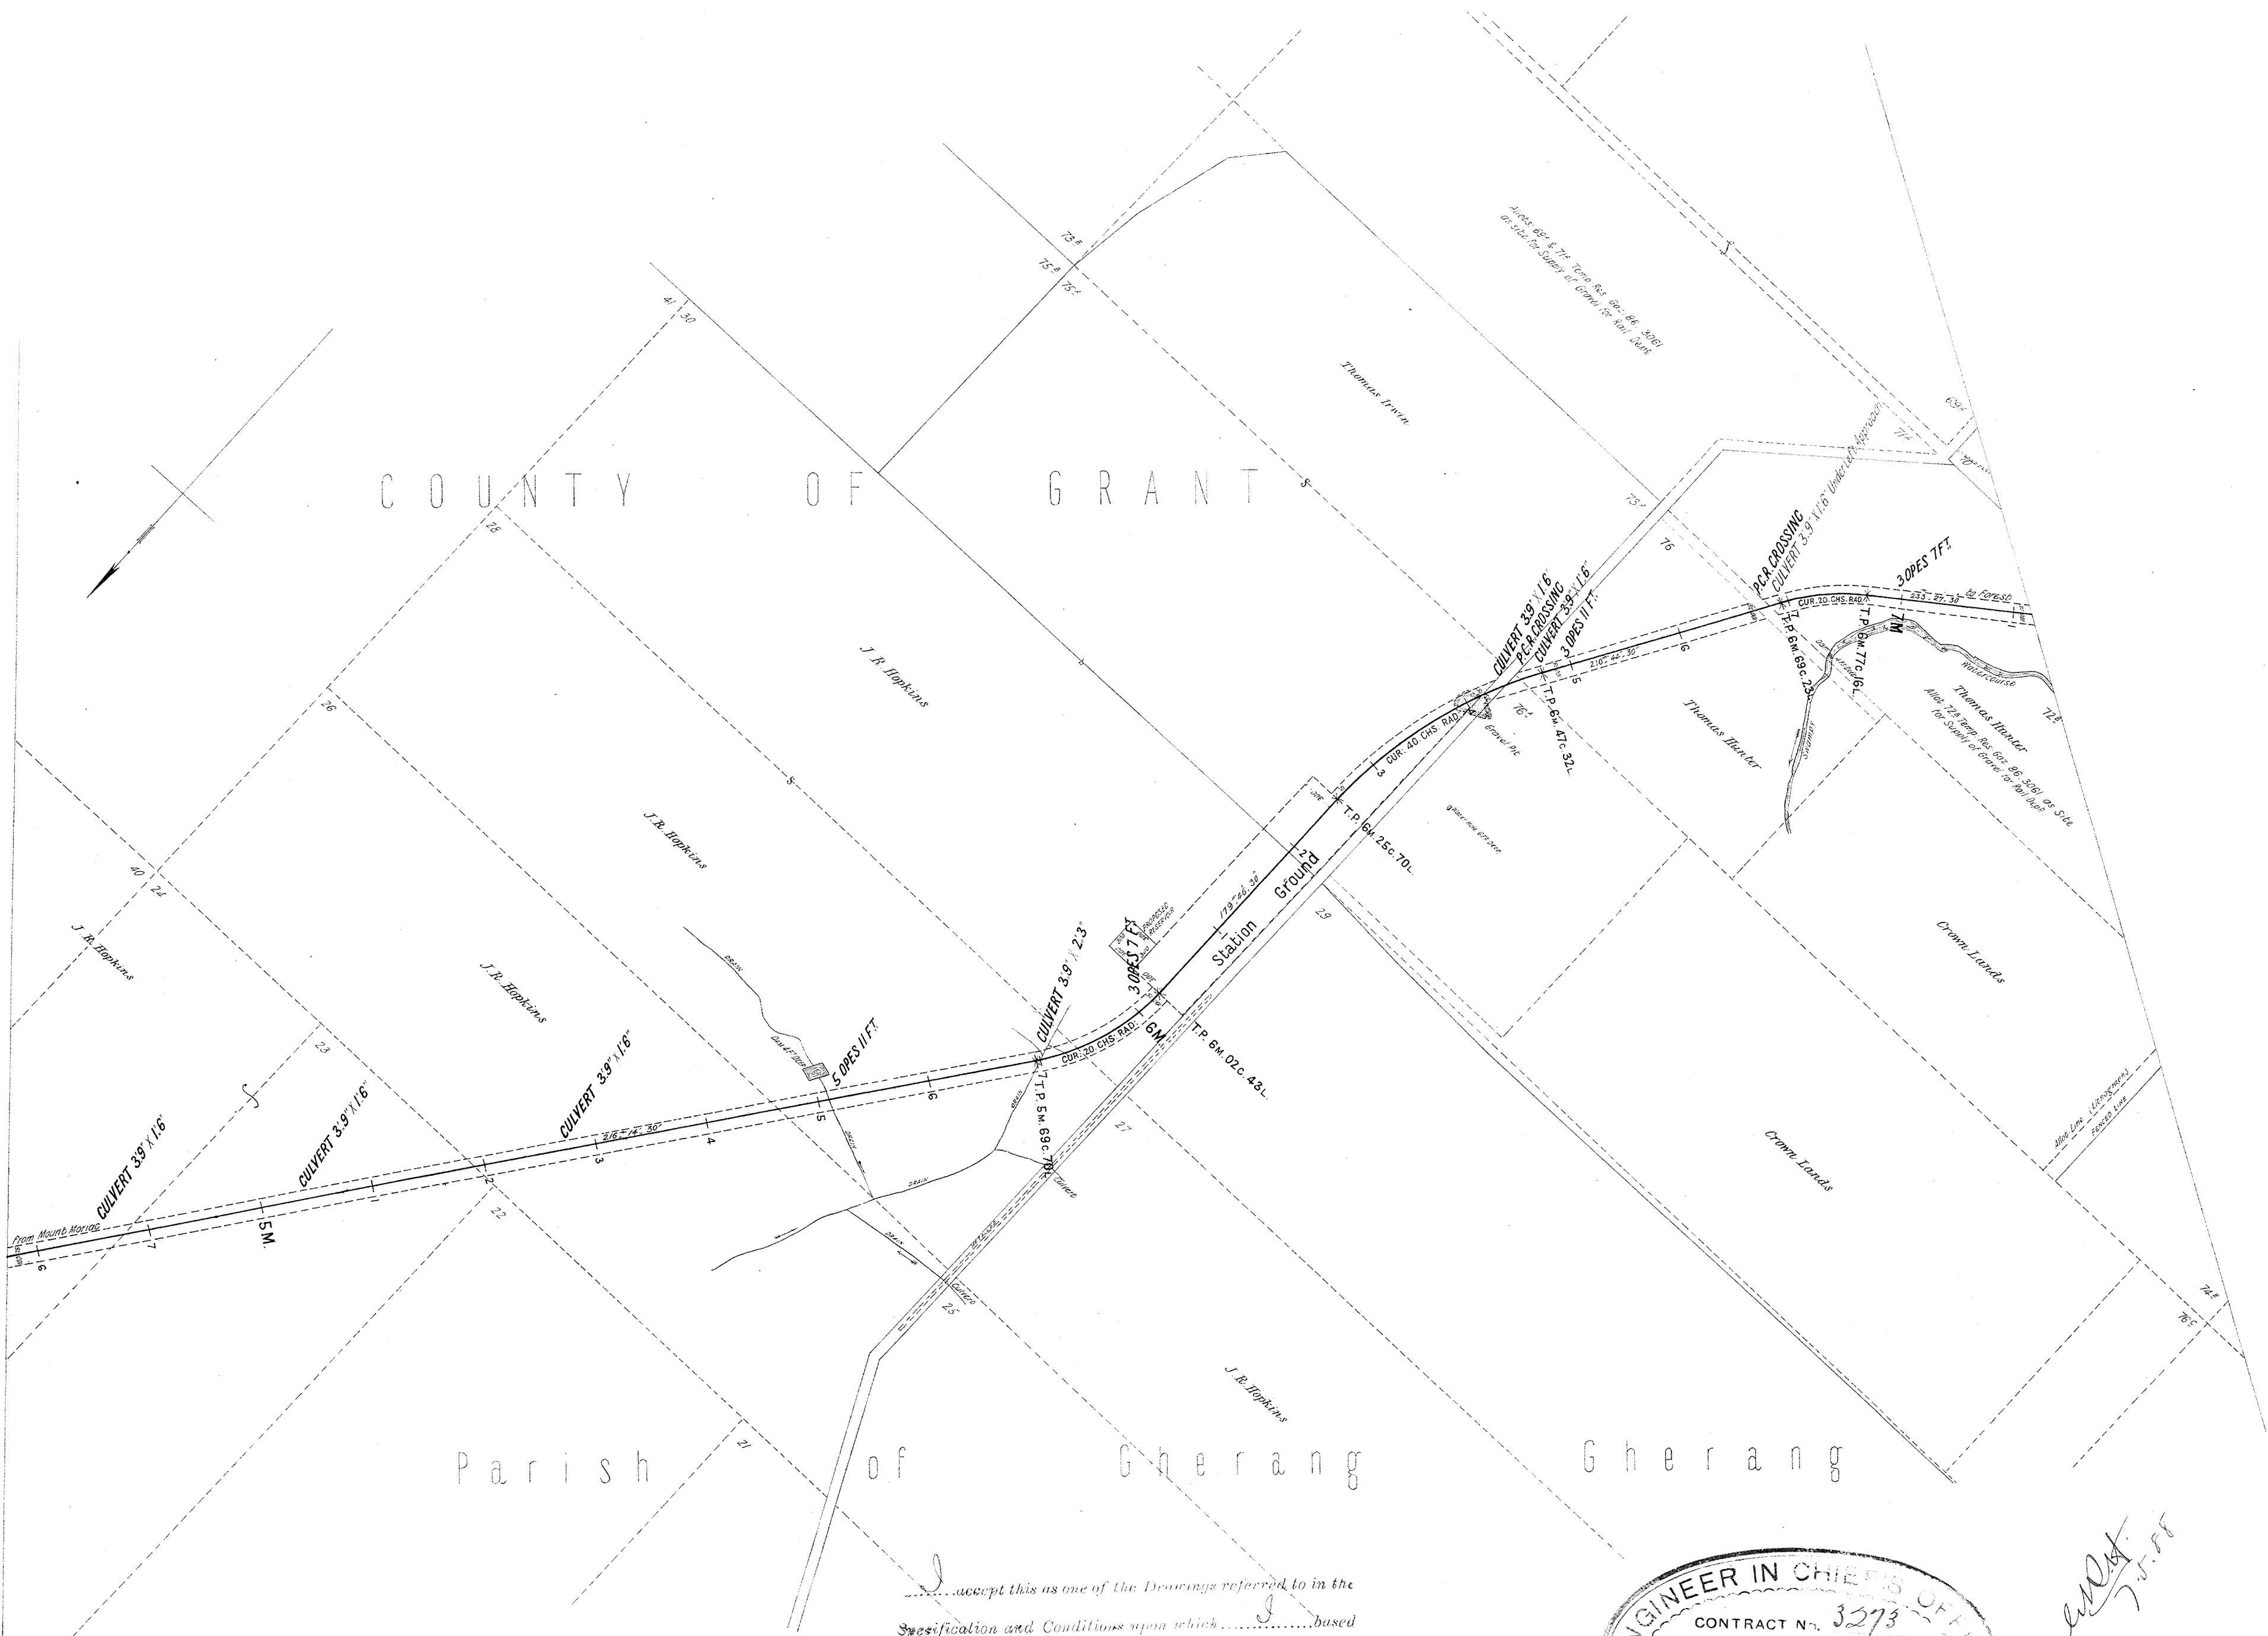

I accept this as one of the Drawings referred to in the
Specification and Conditions upon which I based
my Tender Dated the 28th day of March 1888.
Signature of Contractor *W. Macdonald*
Witness to Signature *W. Macdonald*
Date 6/4/88

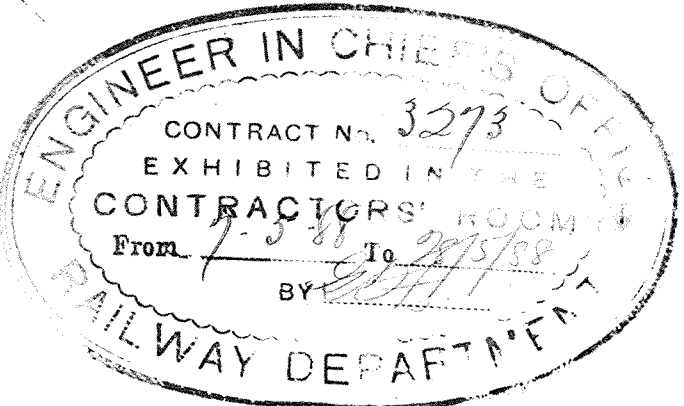

W. Macdonald
7-5-88


VICTORIAN RAILWAYS. MOUNT MORIAC AND FOREST LINE.

SCALE, 10 CHAINS TO AN INCH

CONTRACT N^o 3273.
N^o 4.



I accept this as one of the Drawings referred to in the
Specification and Conditions upon which I based
my Tender Dated the 28th day of August 1888
Signature of Contractor *W. Macdonald*
Witness to Signature *W. Macdonald*
Date *6/9/88*

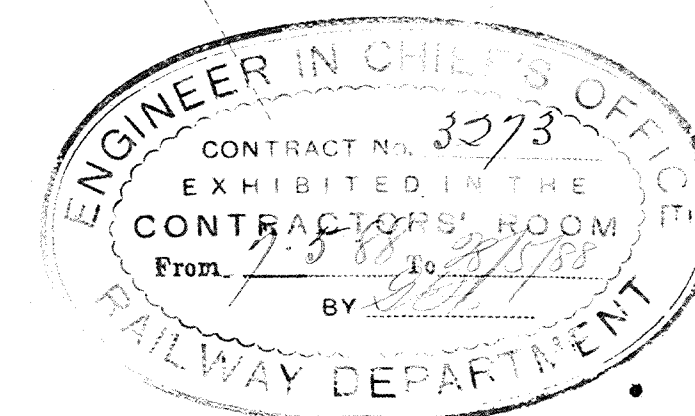


W. Macdonald
7.5.88

VICTORIAN RAILWAYS, MOUNT MORIAC AND FOREST LINE.


SCALE, 10 CHAINS TO AN INCH

CONTRACT N^o 3273.
N^o 5.

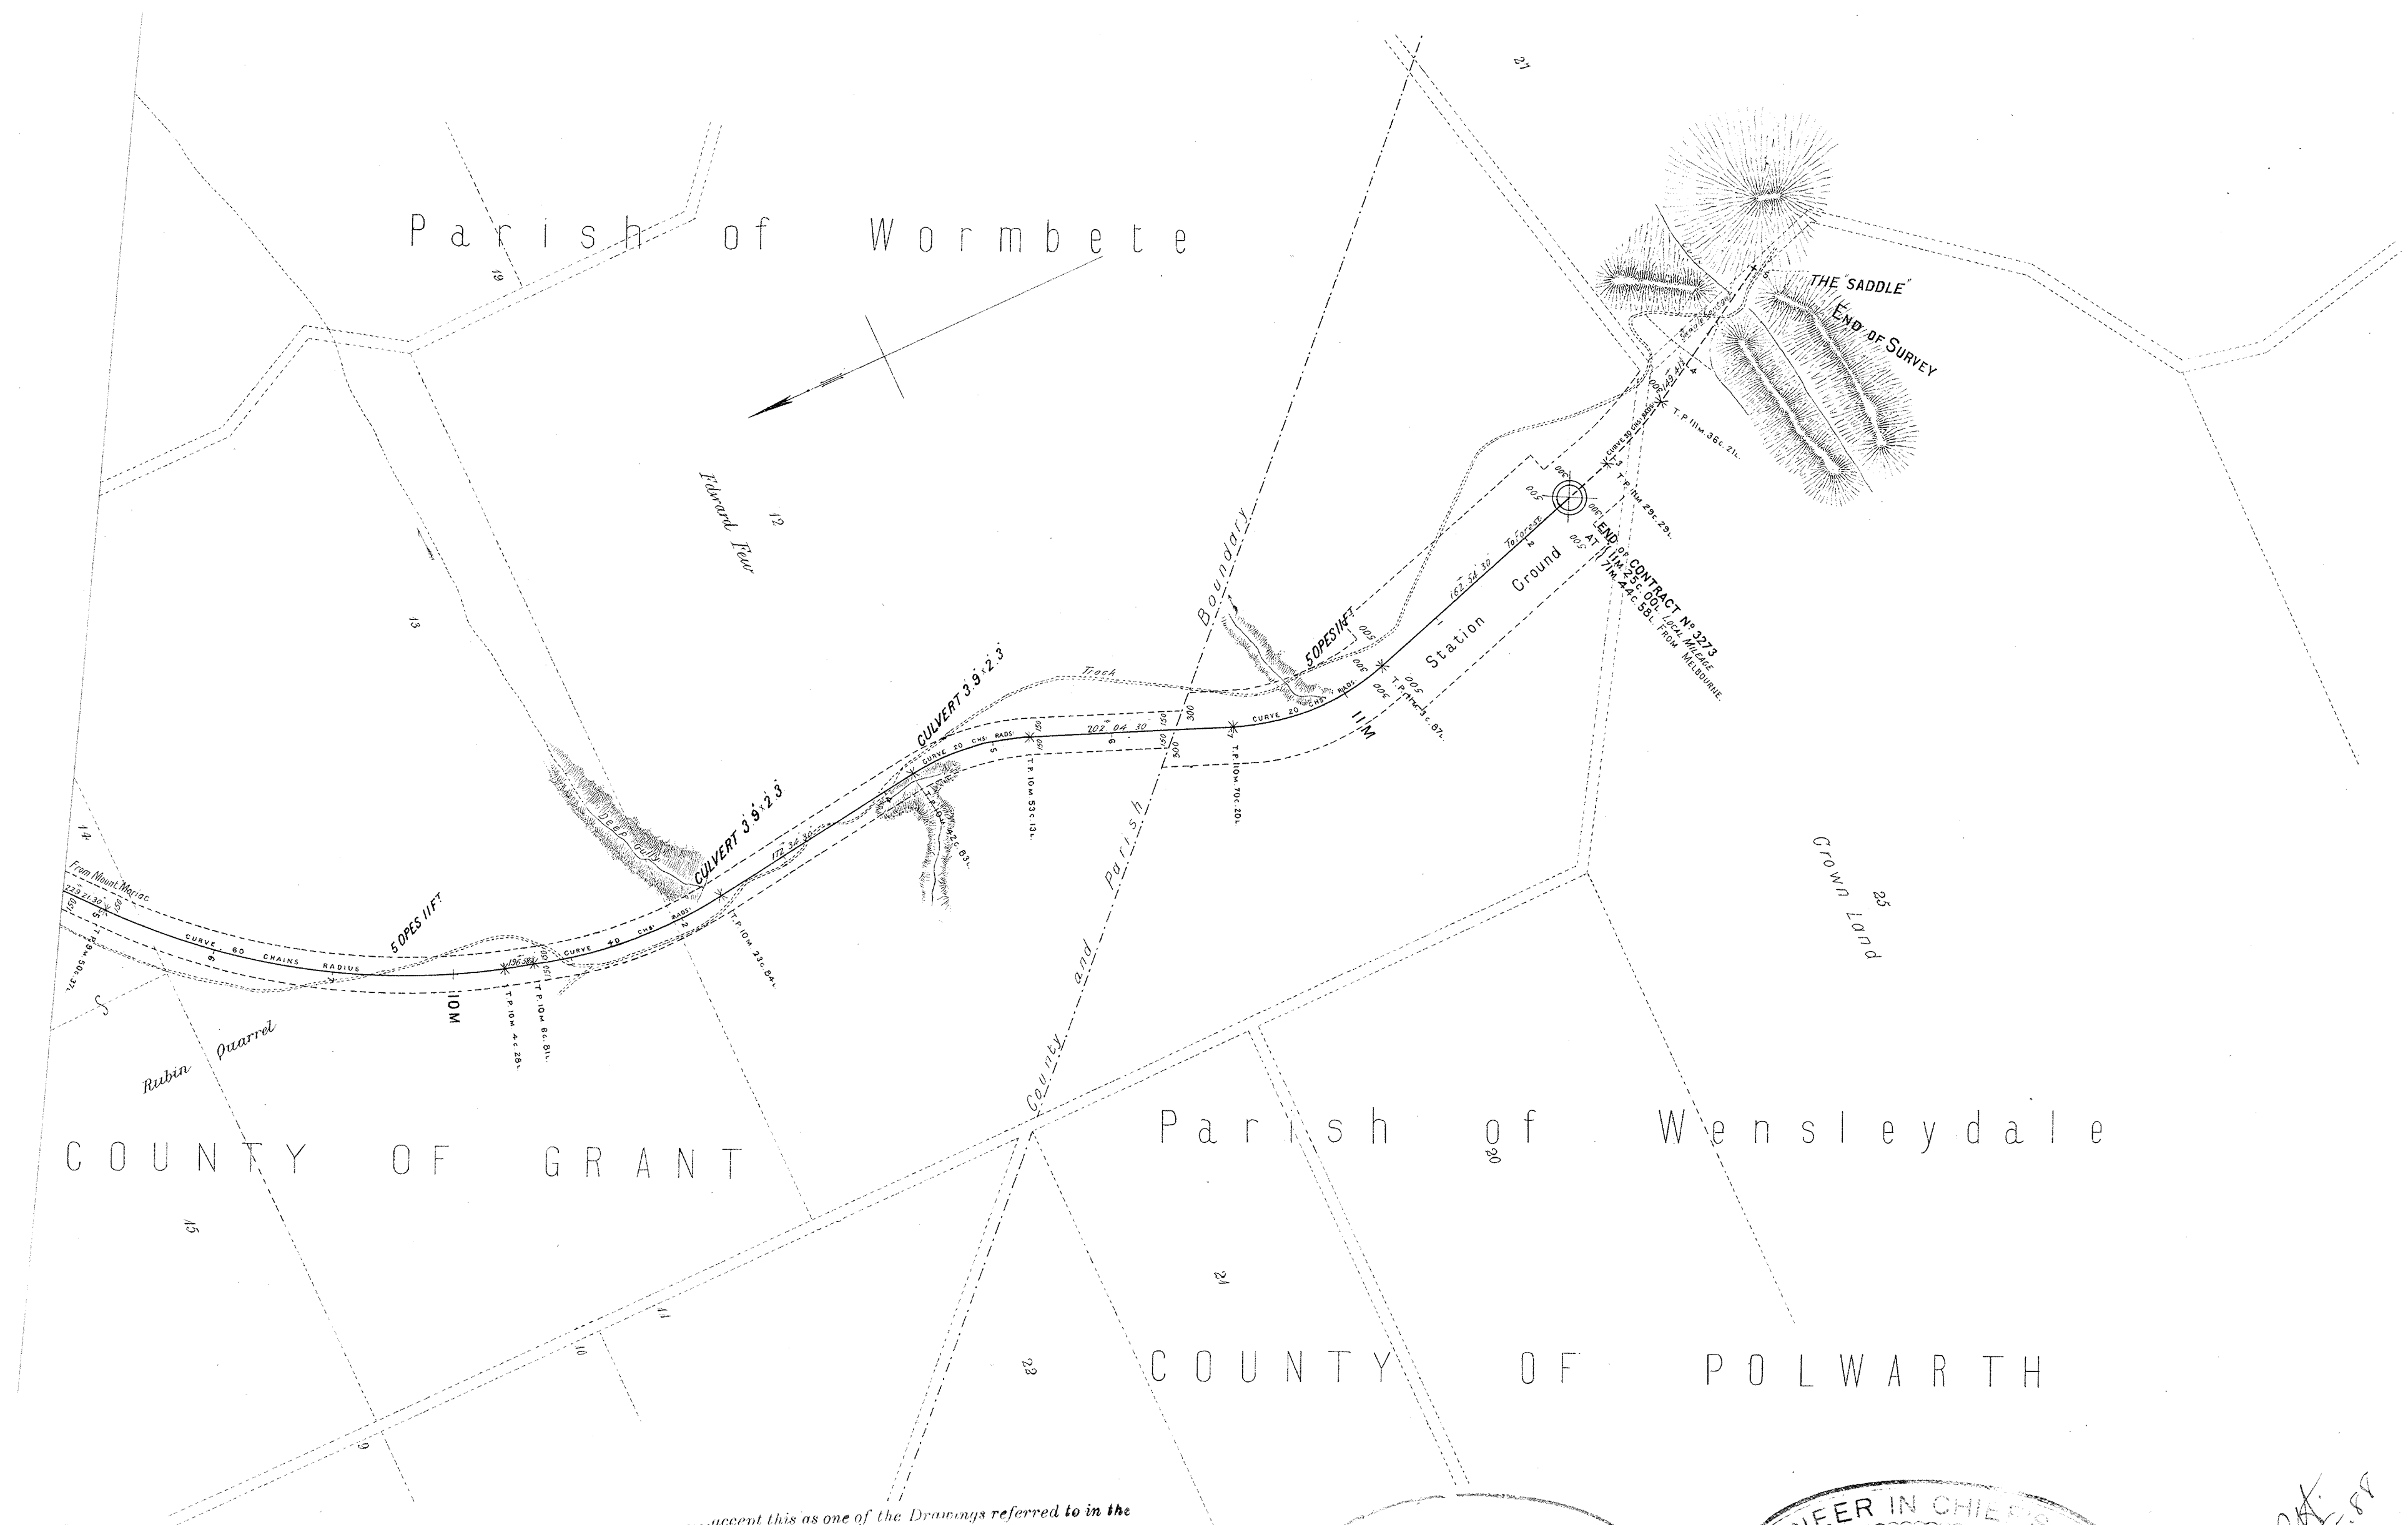

.....accept this as one of the Drawings referred to in the
Specification and Conditions upon which.....based
.....Tender Dated the.....day of.....
Signature of Contractor
Witness to Signature
Date.....

CANCELLED

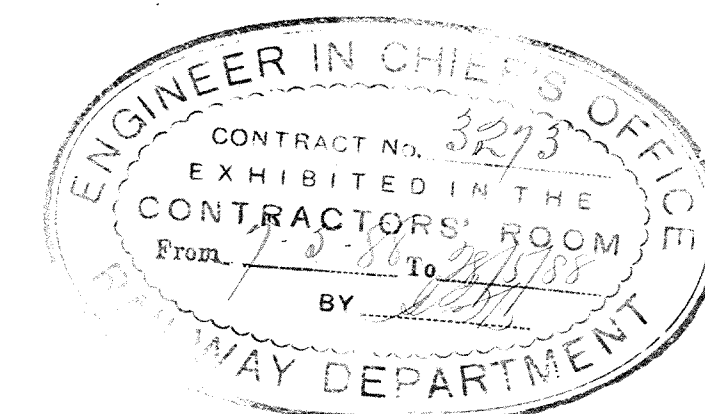


W.H. 7.5.88


VICTORIAN RAILWAYS, MOUNT MORIAC AND FOREST LINE.

SCALE, 10 CHAINS TO AN INCH

CONTRACT N^o 3273.
N^o 5.[#]

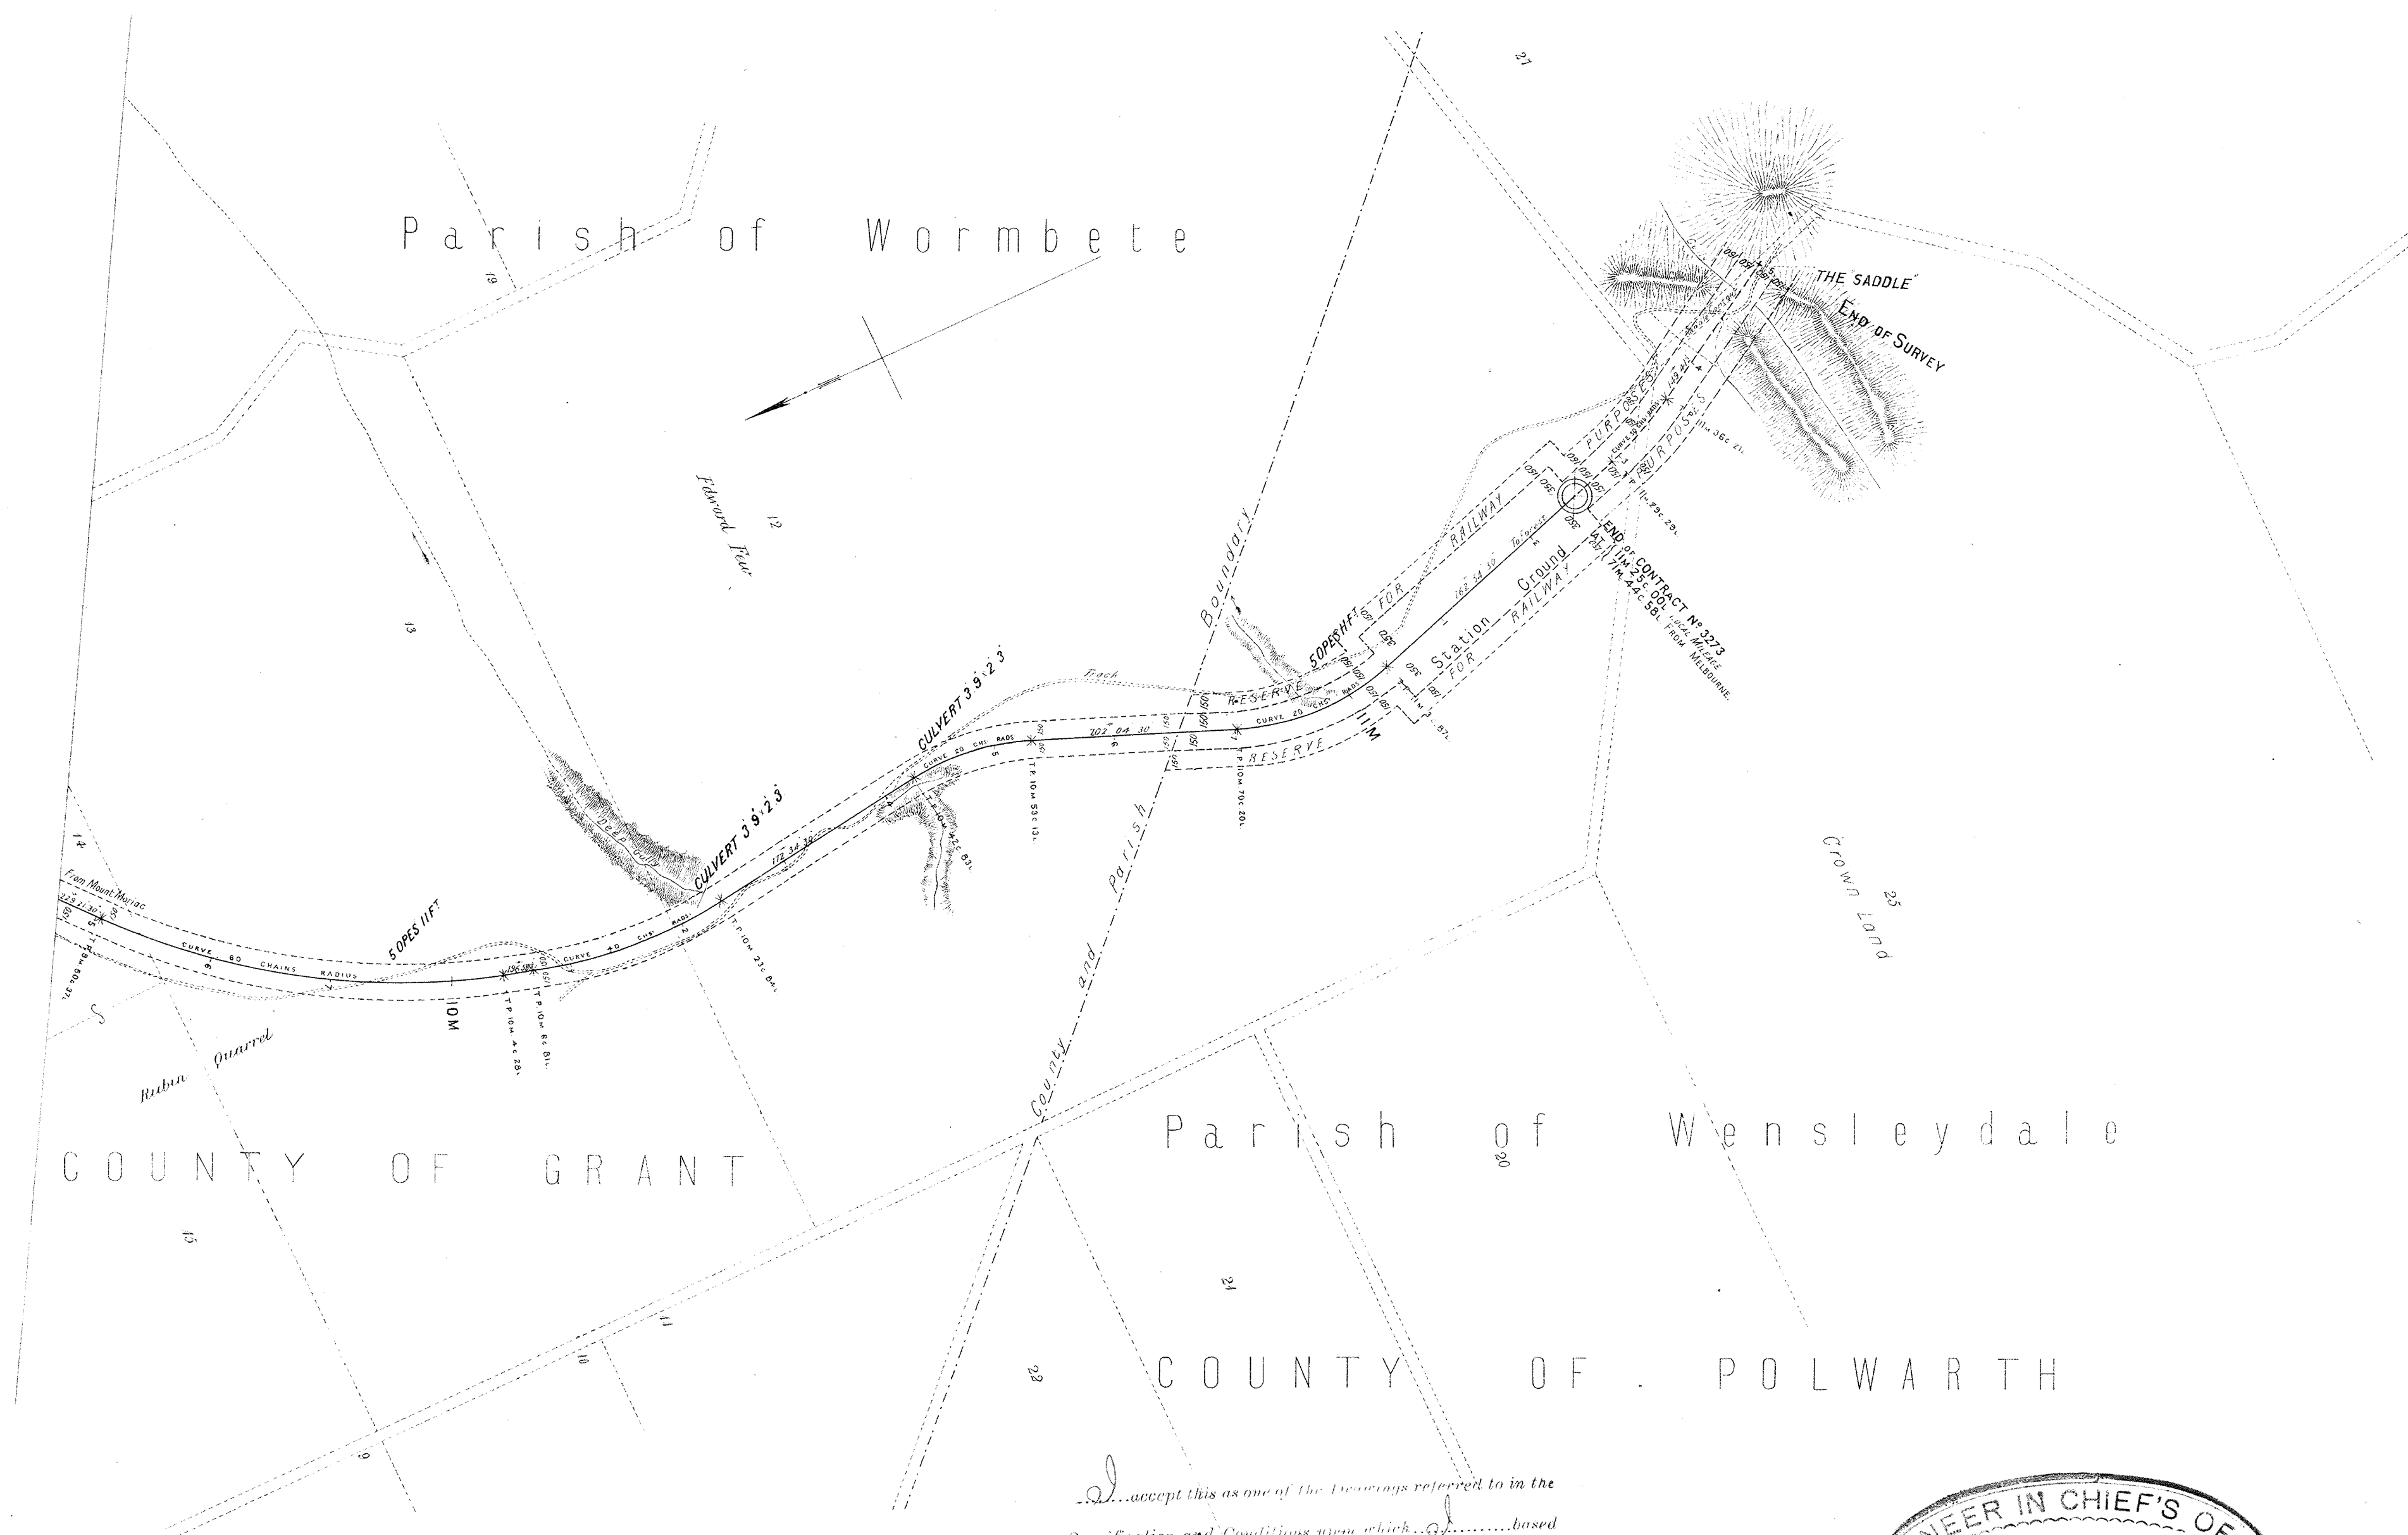

I accept this as one of the drawings referred to in the
Specification and Conditions upon which I have based
my Tender Dated the 28th day of May 1888
Signature of Contractor *H. H. Macdonald*
Witness to Signature *D. Macdonald*
Date *28/5/88*

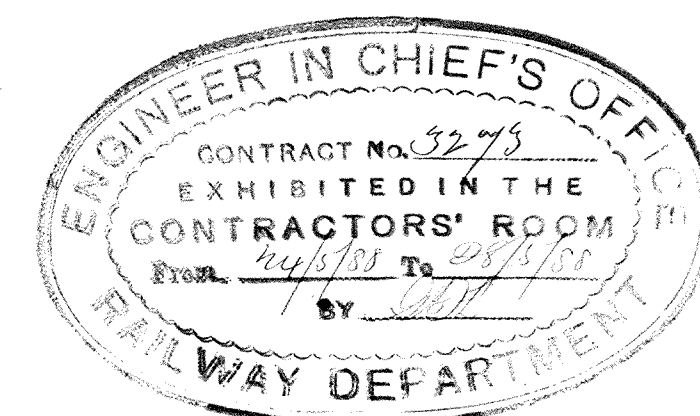

VICTORIAN RAILWAYS,
MOUNT MORIAC AND FOREST LINE.

I


Reference Number


Plan of Land

Belonging to..... Occupied by.....
Situating in the Parish of..... in the County of Grant

Scale 10 Chains to 1 Inch.

Quantity of Land required and colored red more or less.

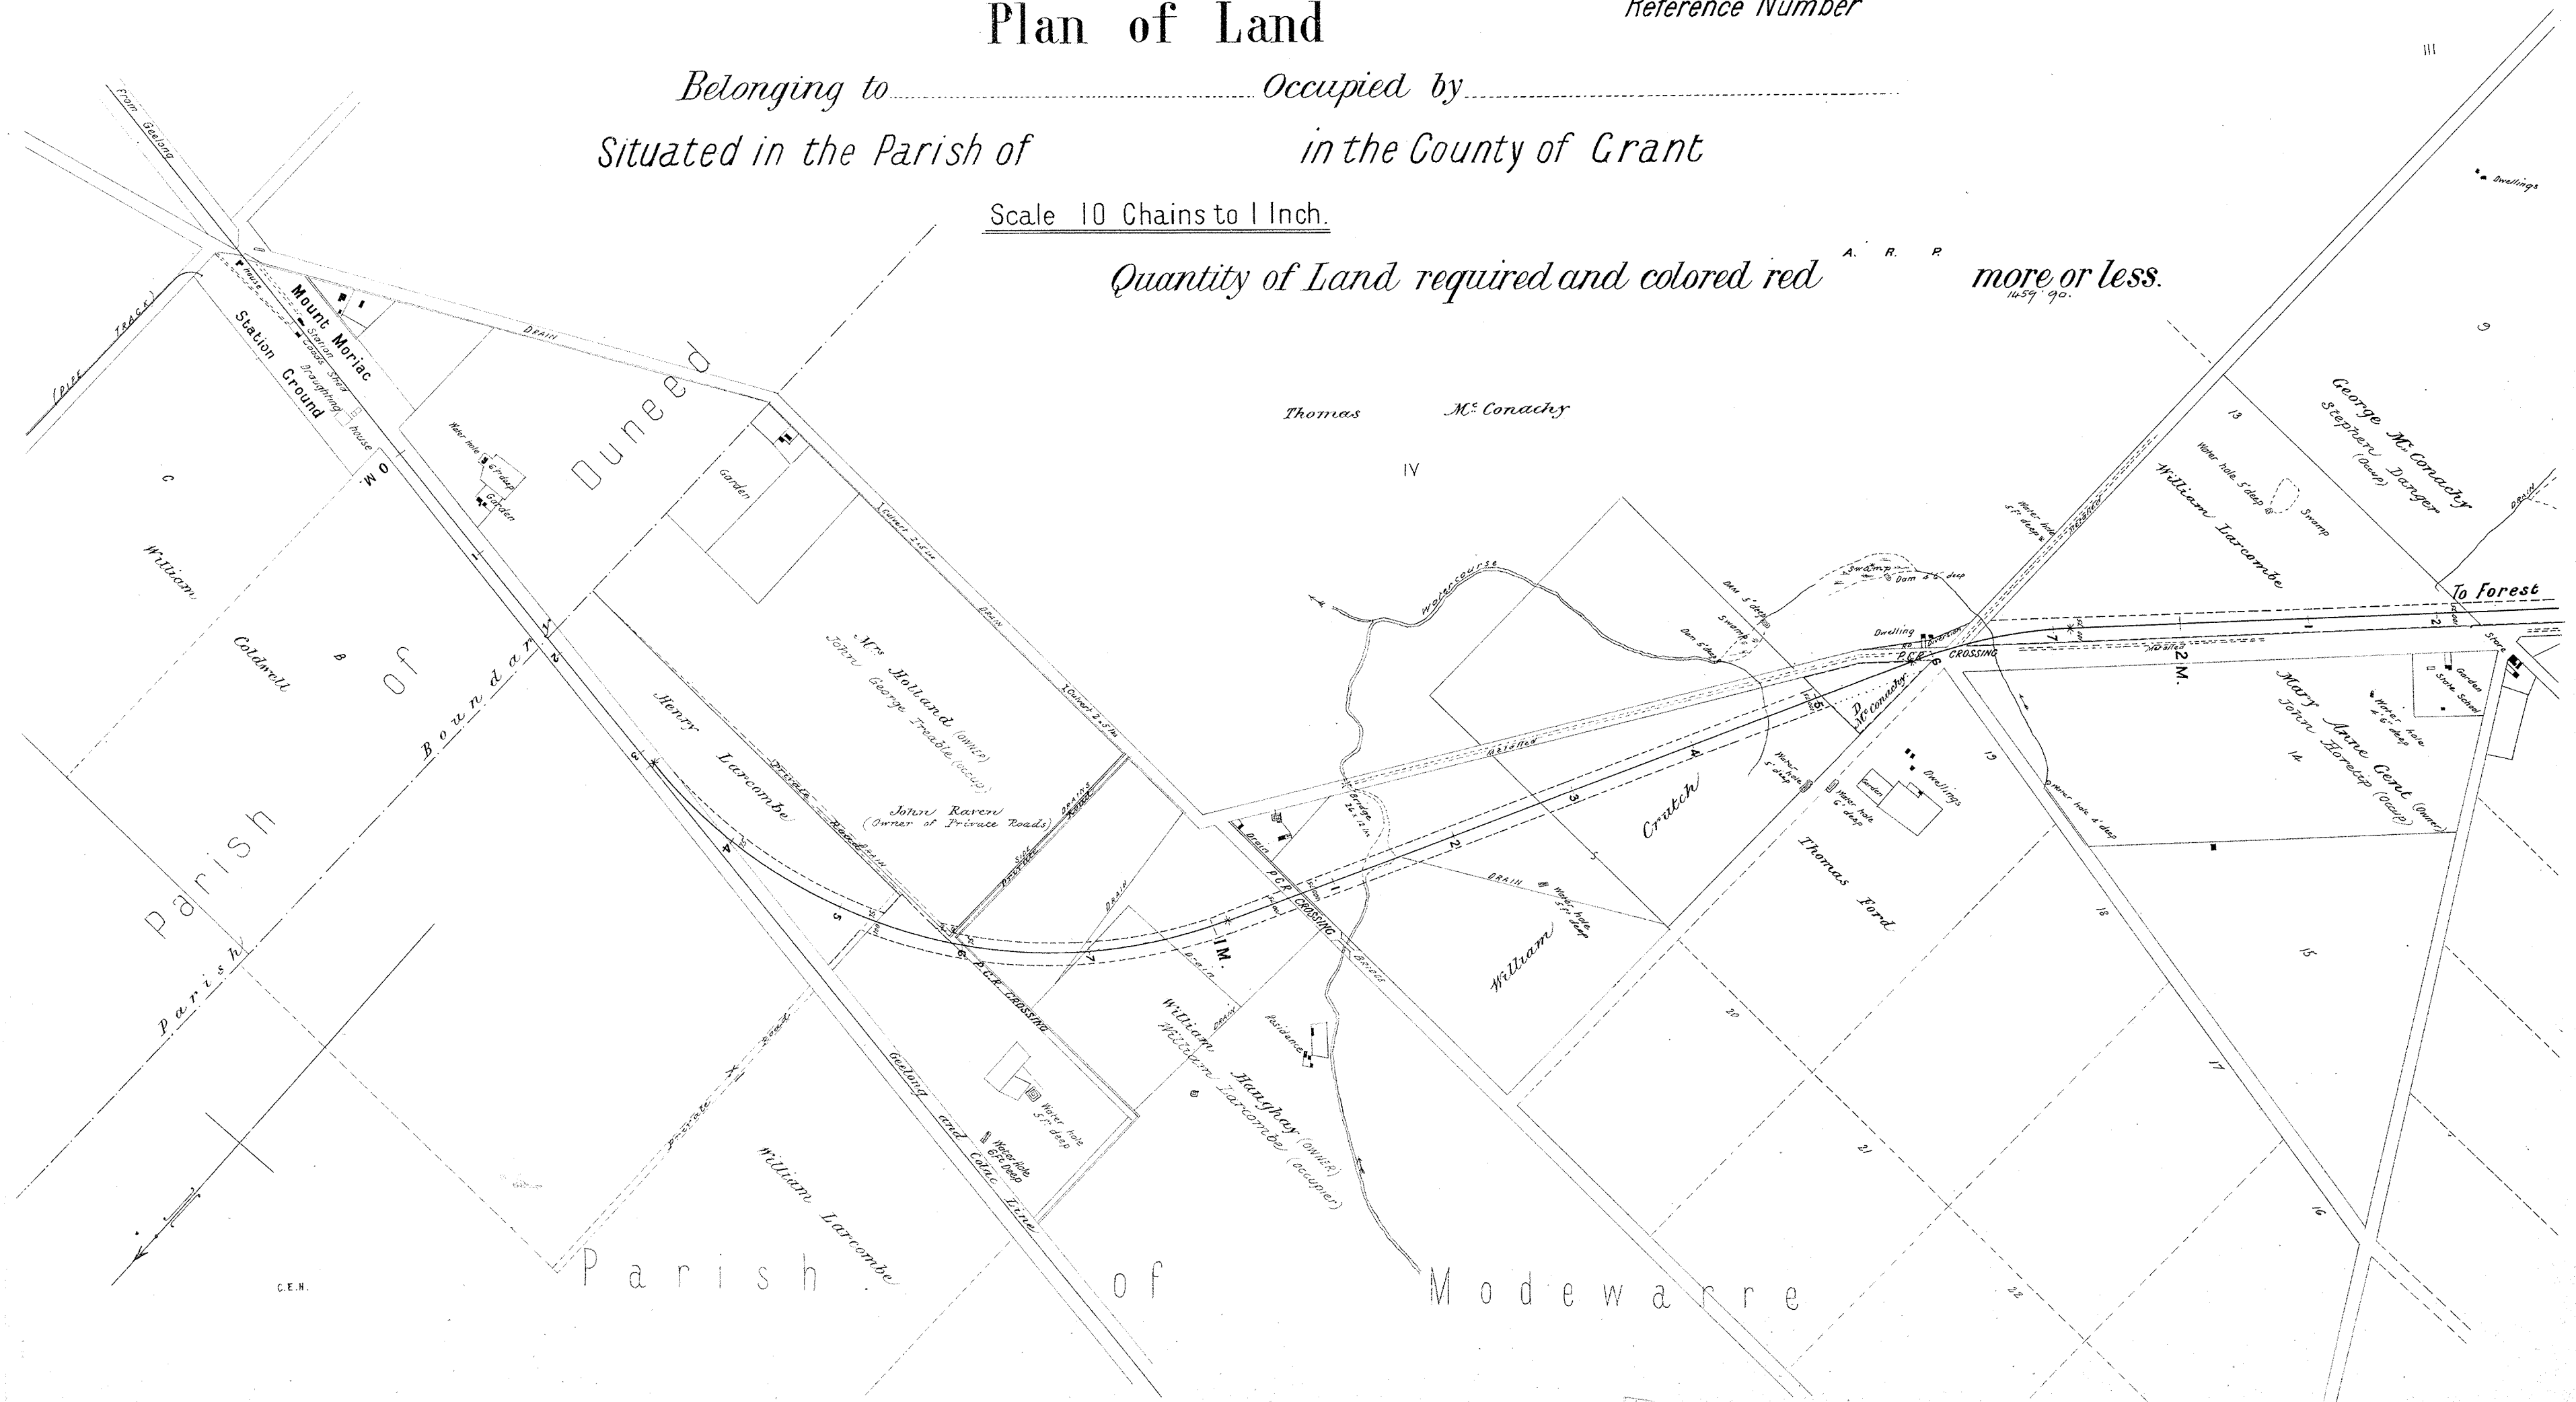

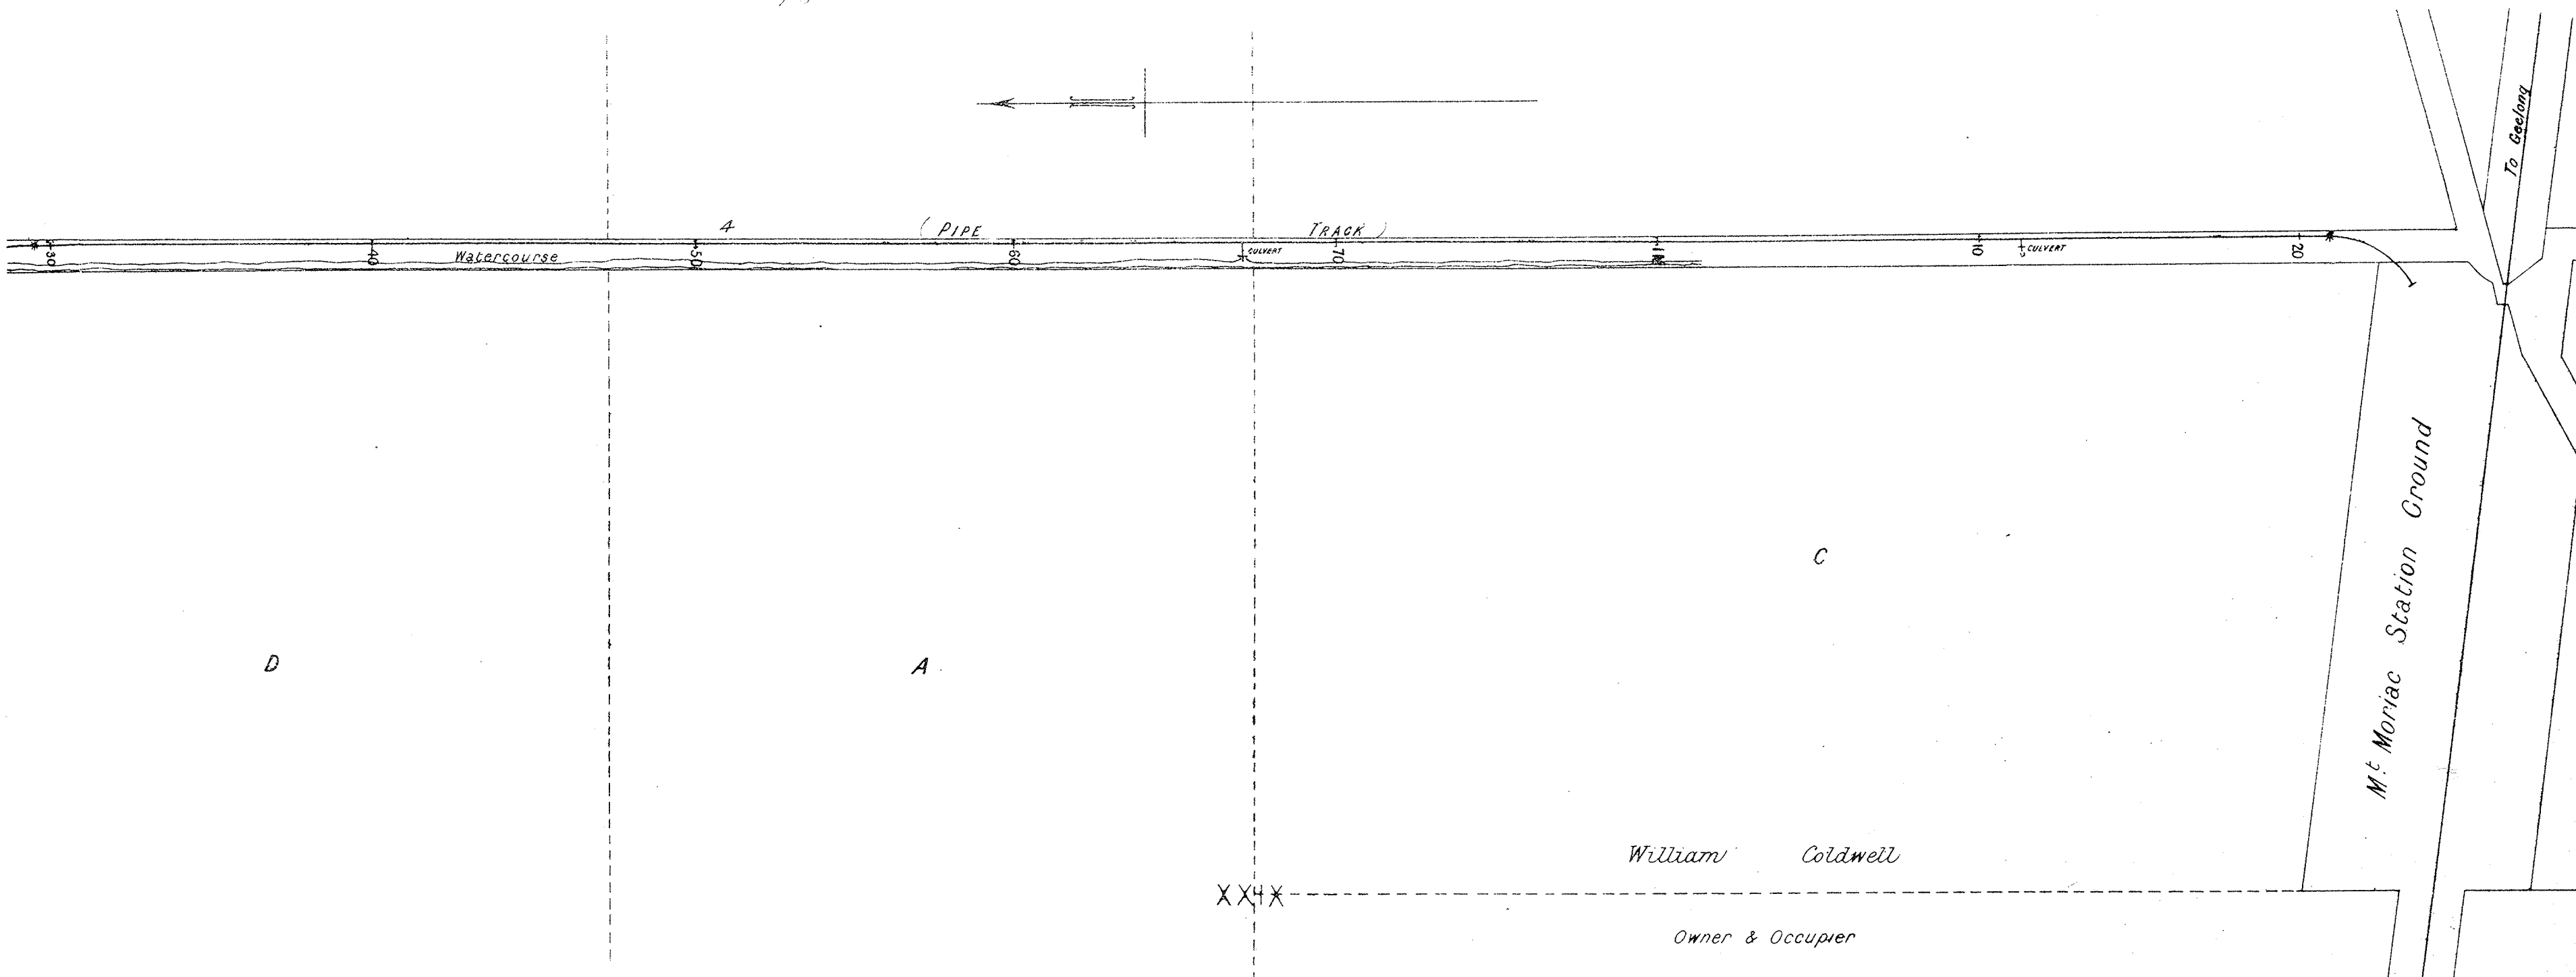

VICTORIAN RAILWAYS,
MOUNT MORIAC AND FOREST LINE.
(MOUNT MORIAC WATER SUPPLY)

Plan of Land

①^A
Reference Number

Belonging to..... Occupied by.....
Situating in the Parish of Duneed in the County of Grant

Scale 4 Chains to 1 Inch.

Quantity of Land required and colored red ^{A. R. R.} more or less.

C.E.H.
3.2.90.

VICTORIAN RAILWAYS,
MOUNT MORIAC AND FOREST LINE.
[MOUNT MORIAC WATER SUPPLY]

1^{8X}


Reference Number

Belonging to Occupied by

Situated in the Parish of *Dunneel* in the County of *Grant*

Scale 4 Chains to 1 Inch.

Quantity of Land required and colored red A. R. R. more or less.
0971.90

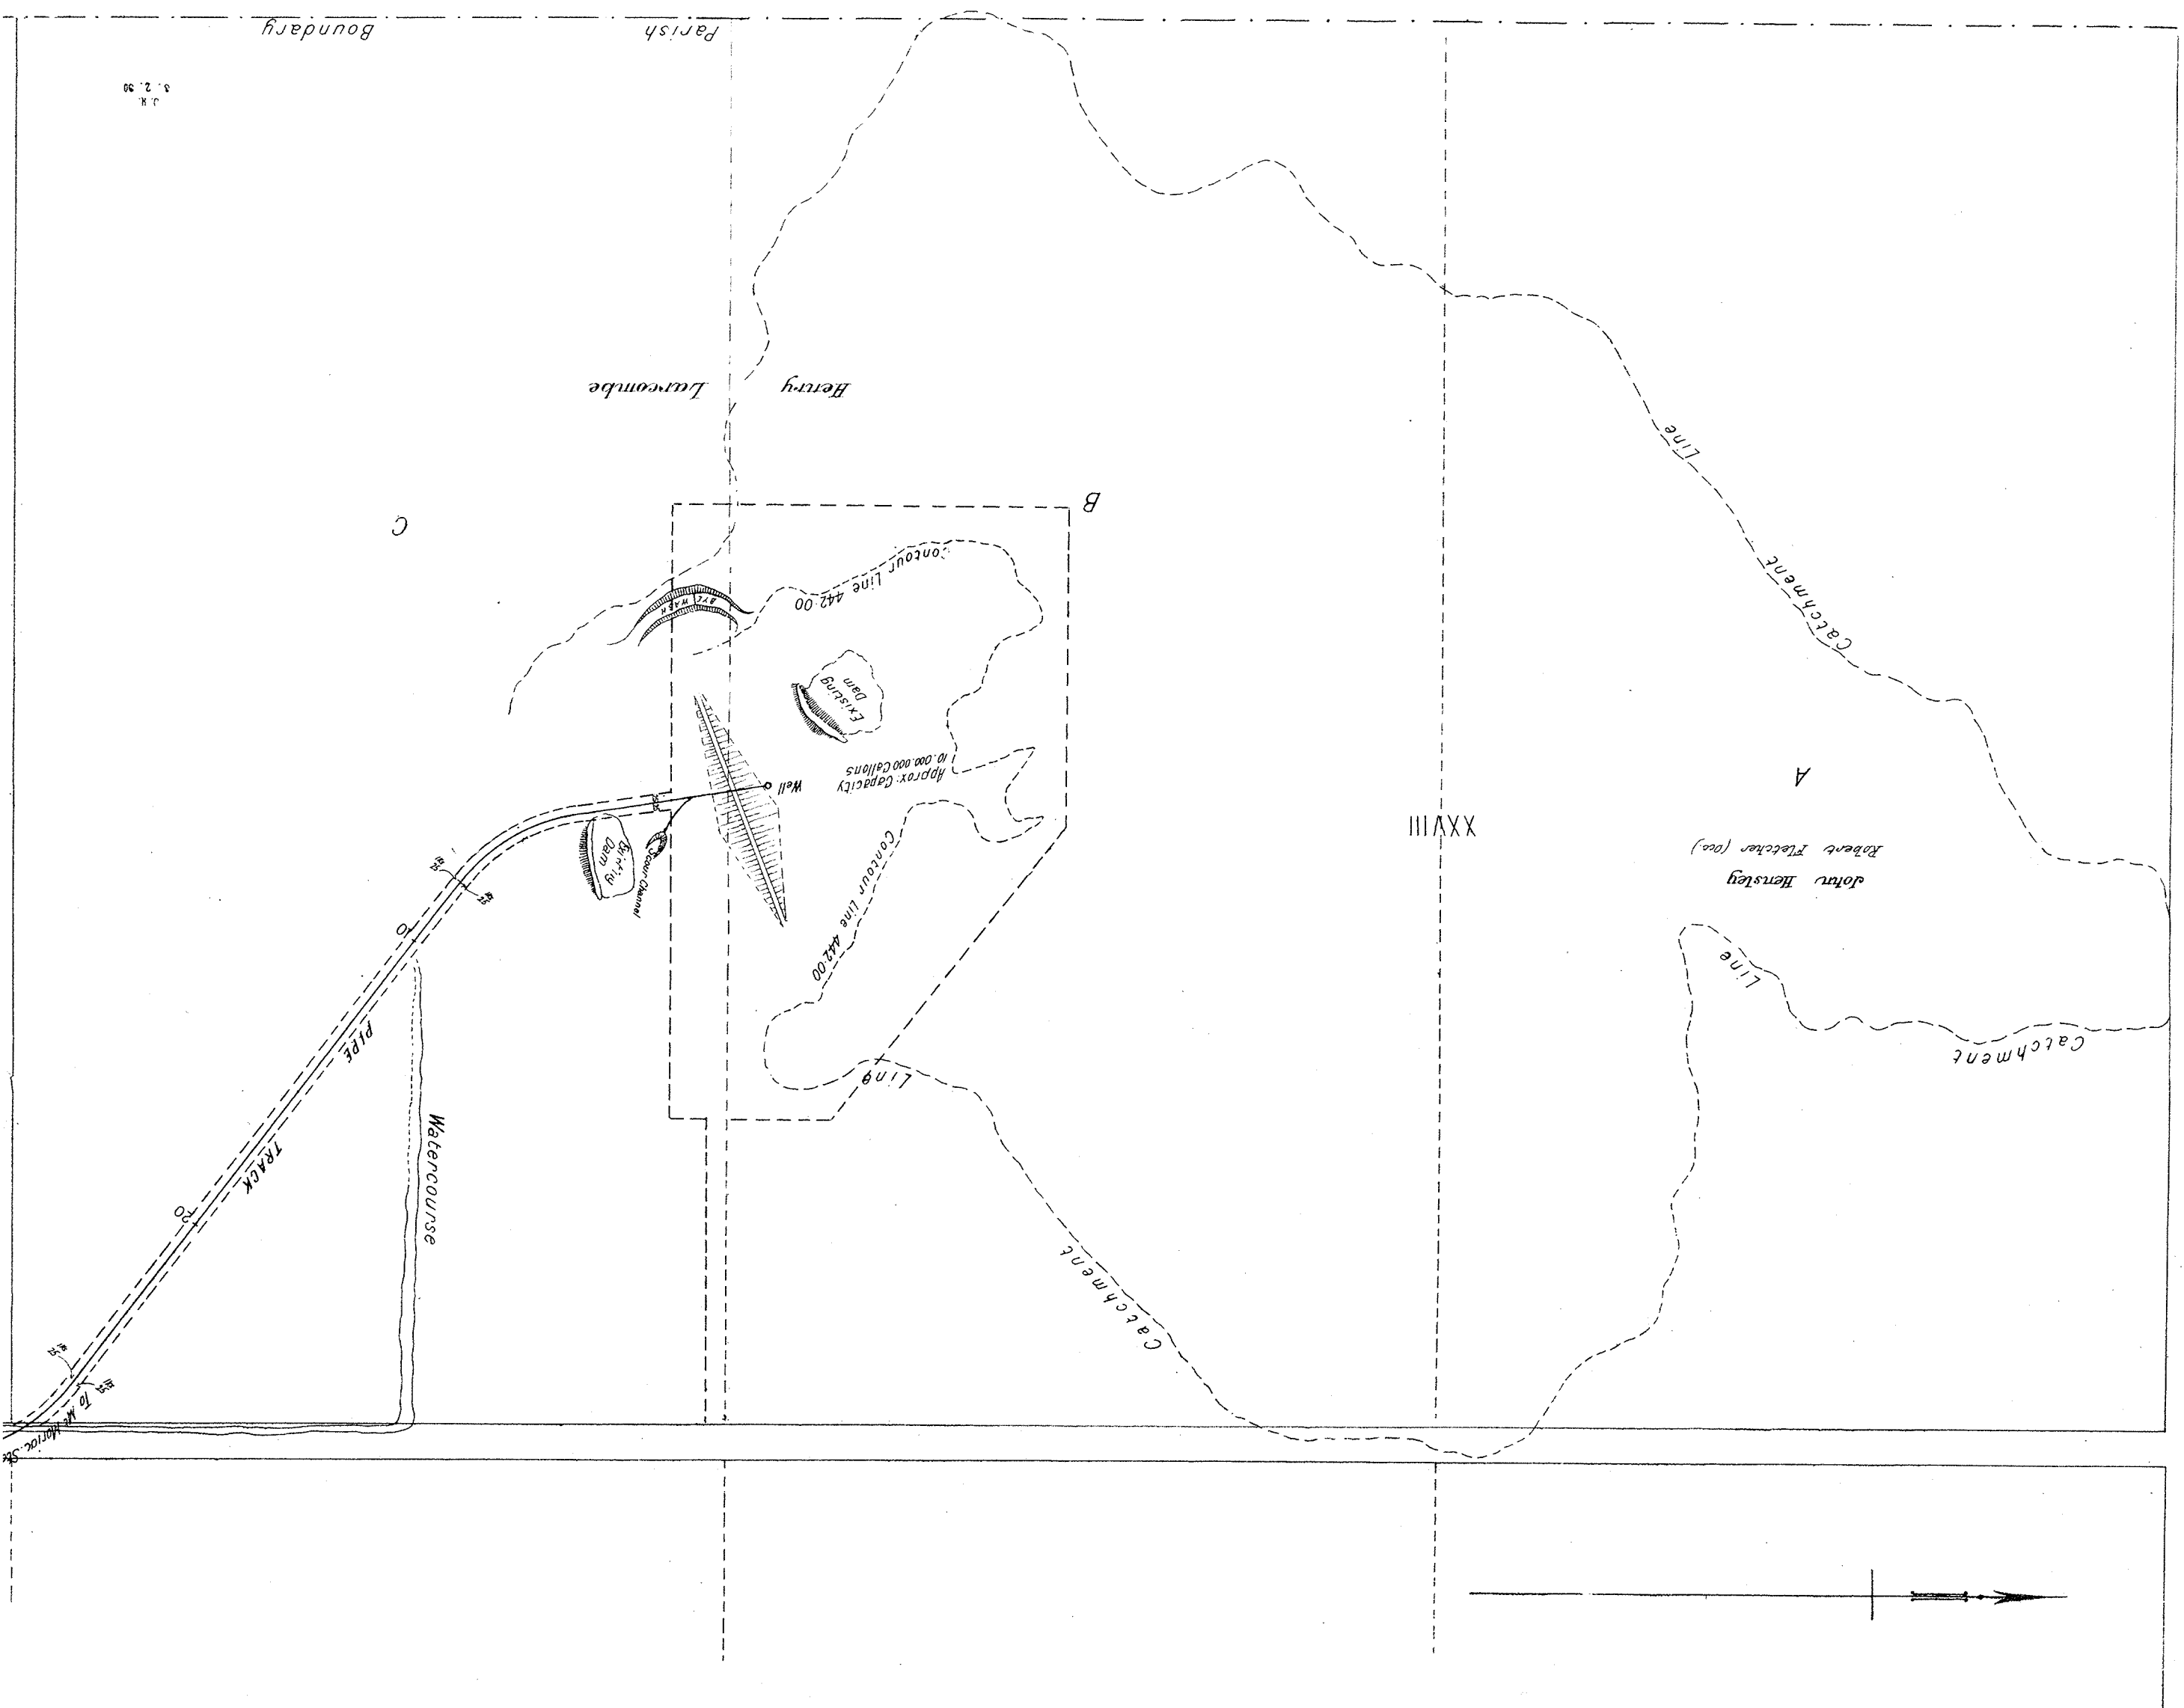

VICTORIAN RAILWAYS, MOUNT MORIAC AND FOREST LINE.

(2)^x


Reference Number

Plan of Land

Belonging to..... Occupied by.....
Situating in the Parish of..... in the County of Grant

Scale 10 Chains to 1 Inch.

Quantity of Land required and colored red: ^{A. R. P.} more or less.
1047 '90.

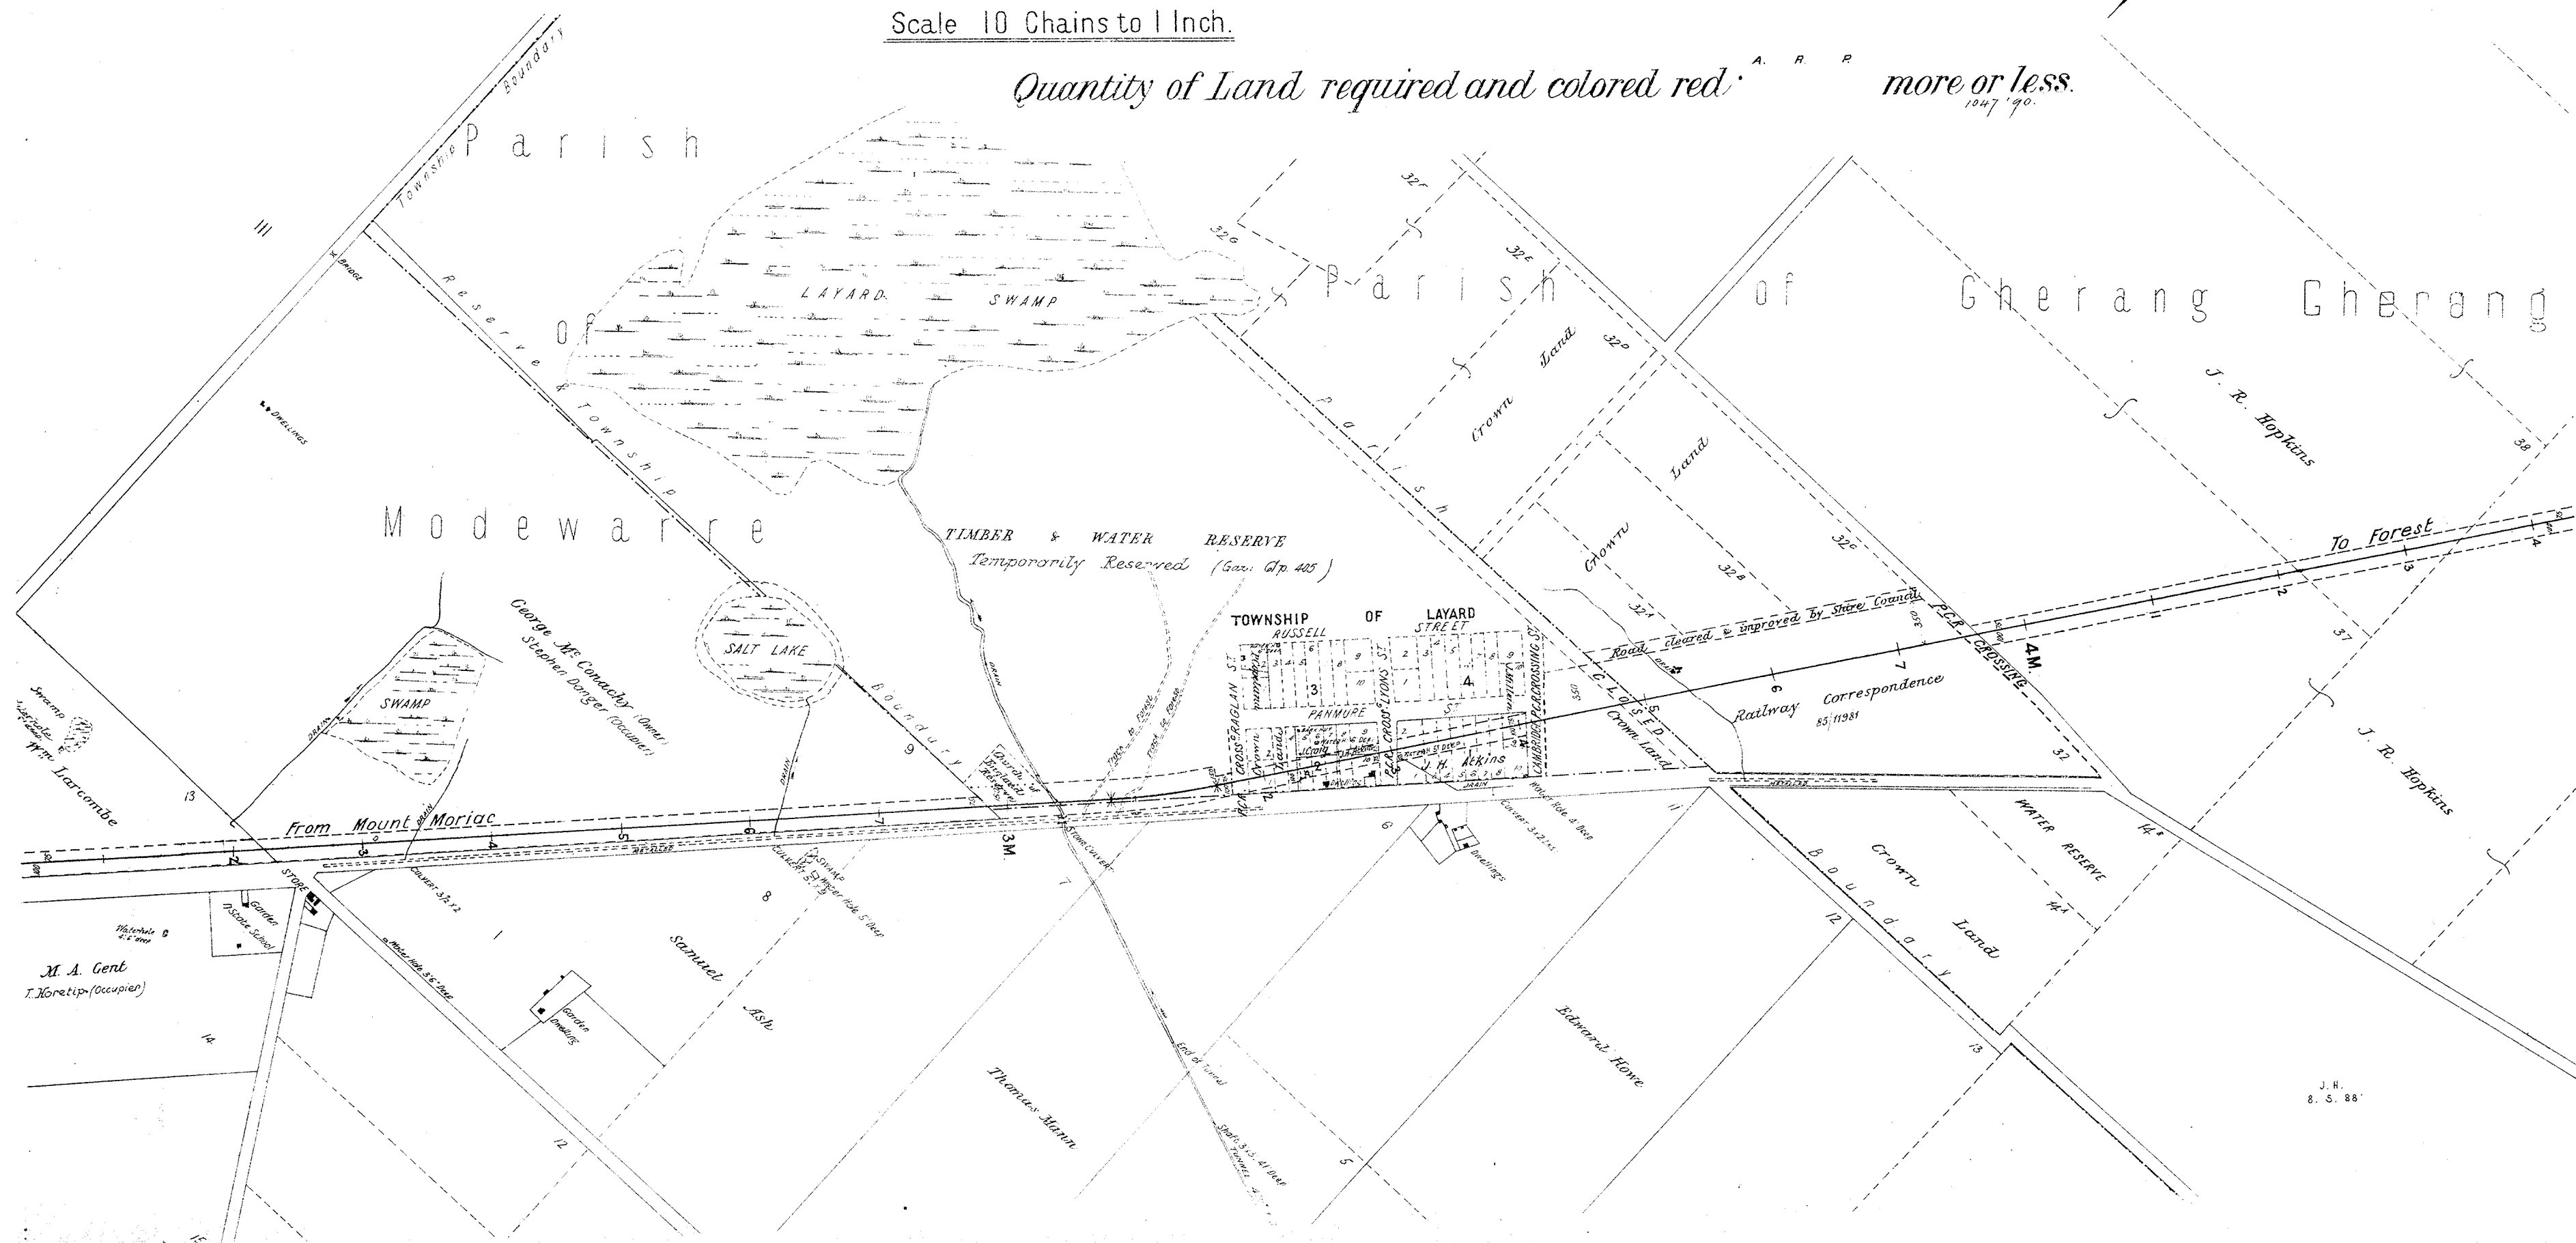


②

Plan of Land

Situated in the Parish of.....in the County of Grant

Quantity of Land required and colored red. A. R. P. more or less.
1047'90.

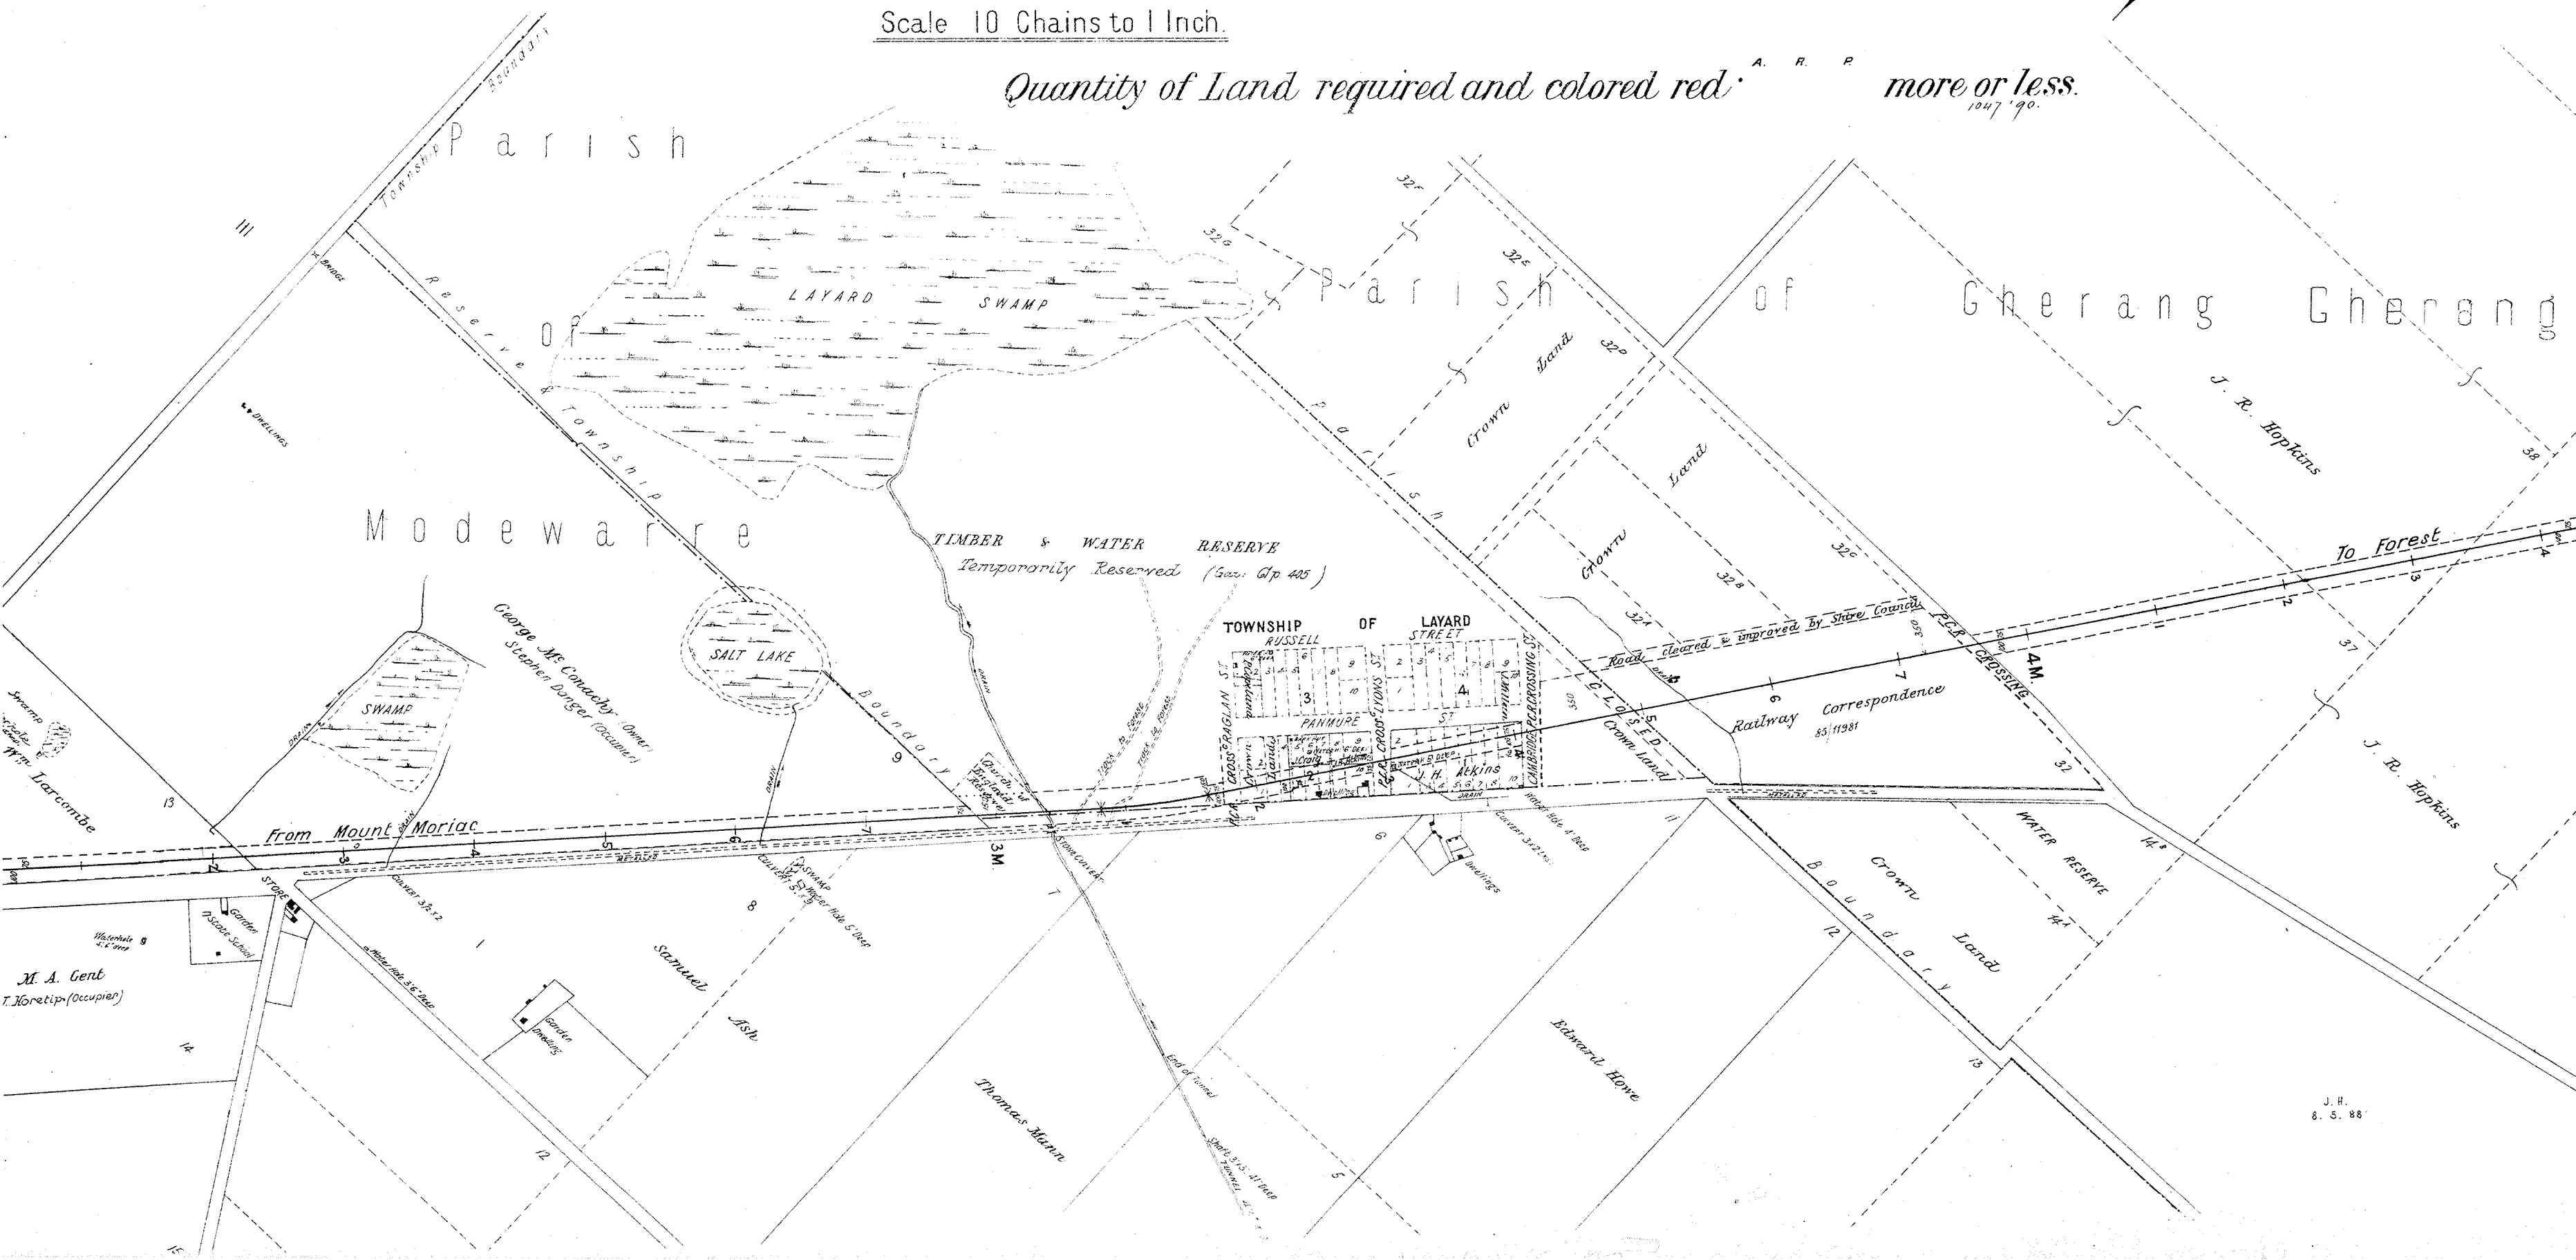

VICTORIAN RAILWAYS, MOUNT MORIAC AND FOREST LINE.

③

Reference Number


Plan of Land

Belonging to..... Occupied by.....

Situated in the Parish of Gherang Gherang in the County of Grant

Scale 10 Chains to 1 Inch.

Quantity of Land required and colored red ^{A. R. P.} more or less.

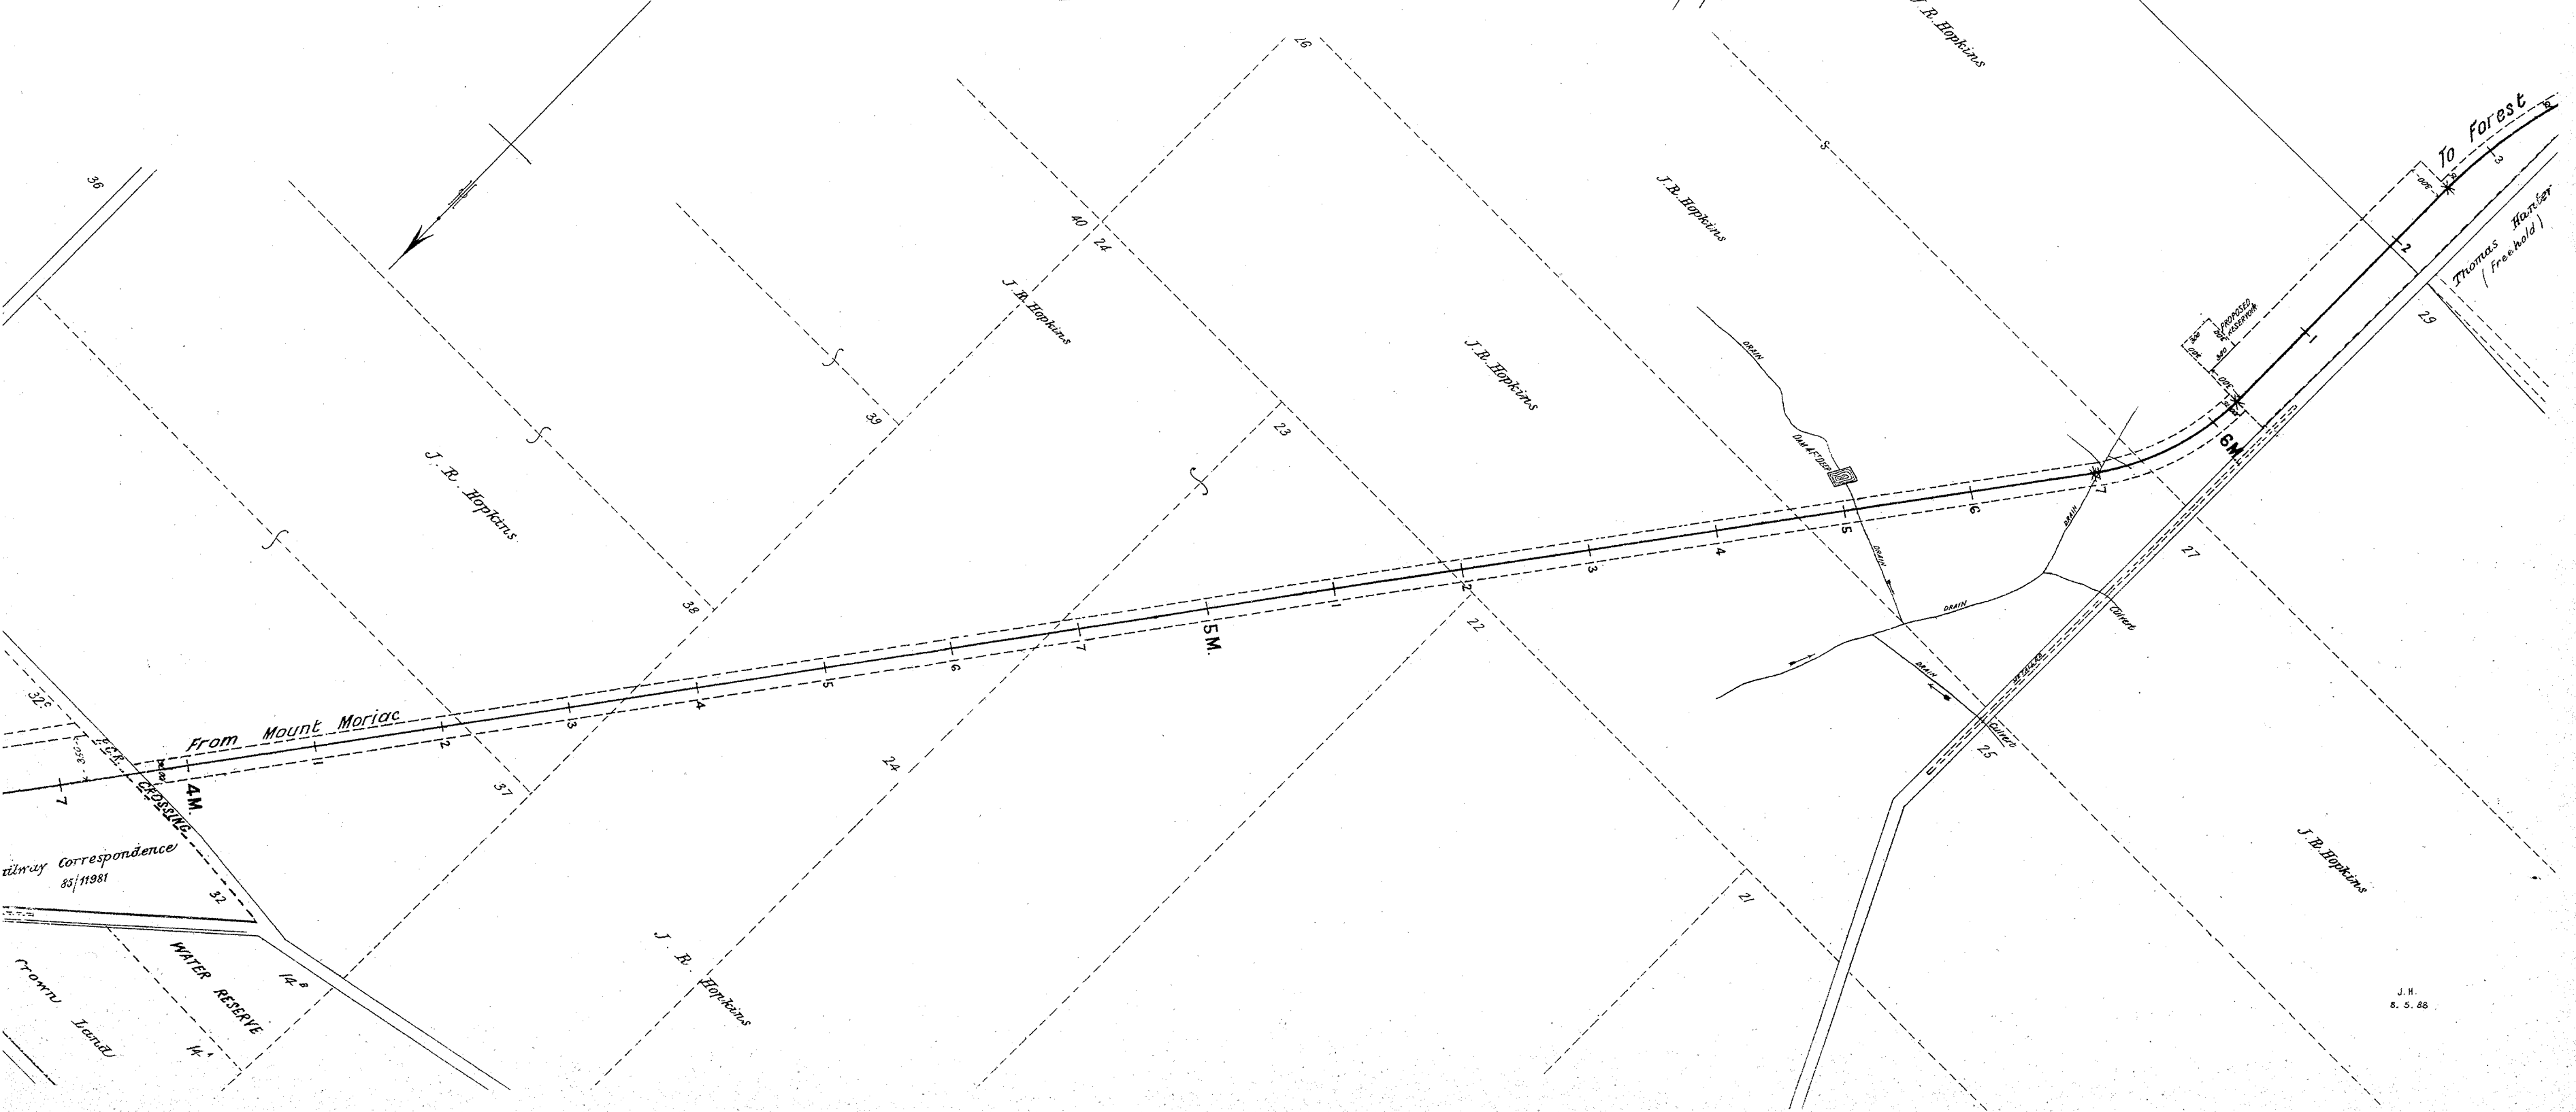

VICTORIAN RAILWAYS,
MOUNT MORIAC AND FOREST LINE.
Plan of Land


④

Reference Number

Belonging to..... Occupied by.....
Situating in the Parish of..... in the County of Grant

Scale 10 Chains to 1 Inch.

Quantity of Land required and colored red ^{A. R. P.} more or less.
_{1038 1 90.}

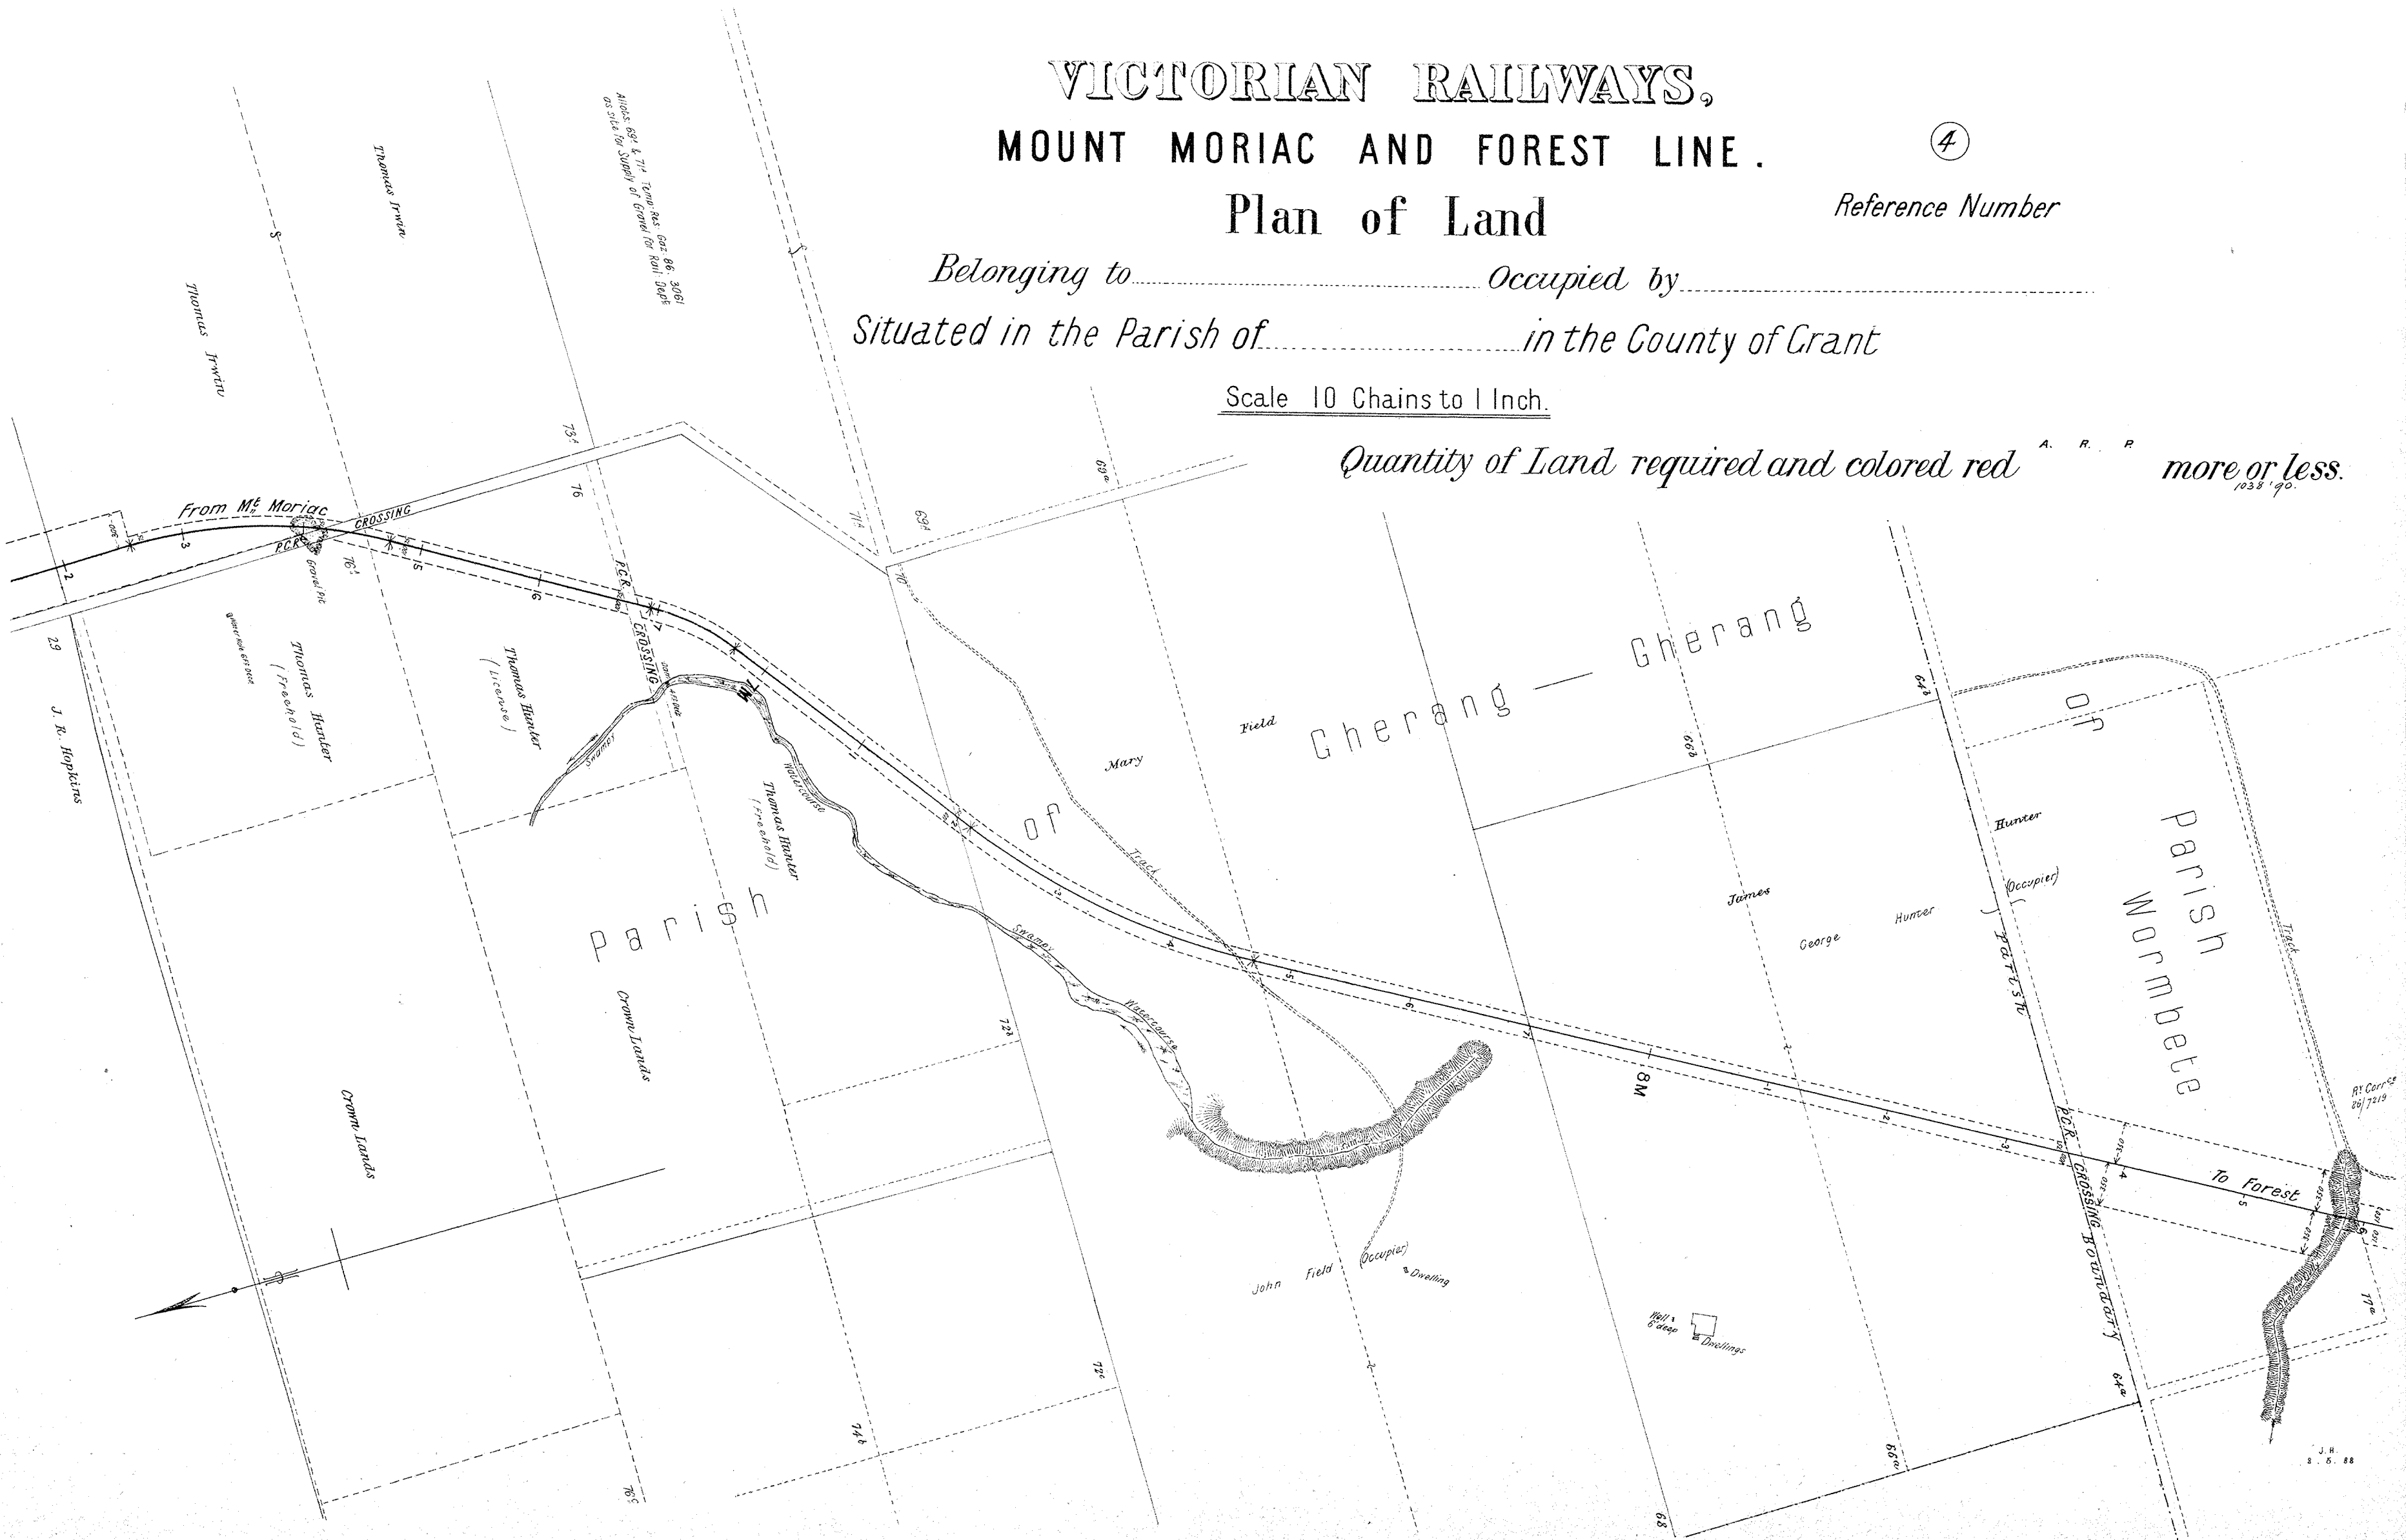

VICTORIAN RAILWAYS, MOUNT MORIAC AND FOREST LINE.

Plan of Land

5


Reference Number

Belonging to..... *Occupied by*.....

Situated in the Parish of _____ in the County of _____

Scale 10 Chains to 1 Inch.

Quantity of Land required and colored red A. R. P. more or less.
1048'90.

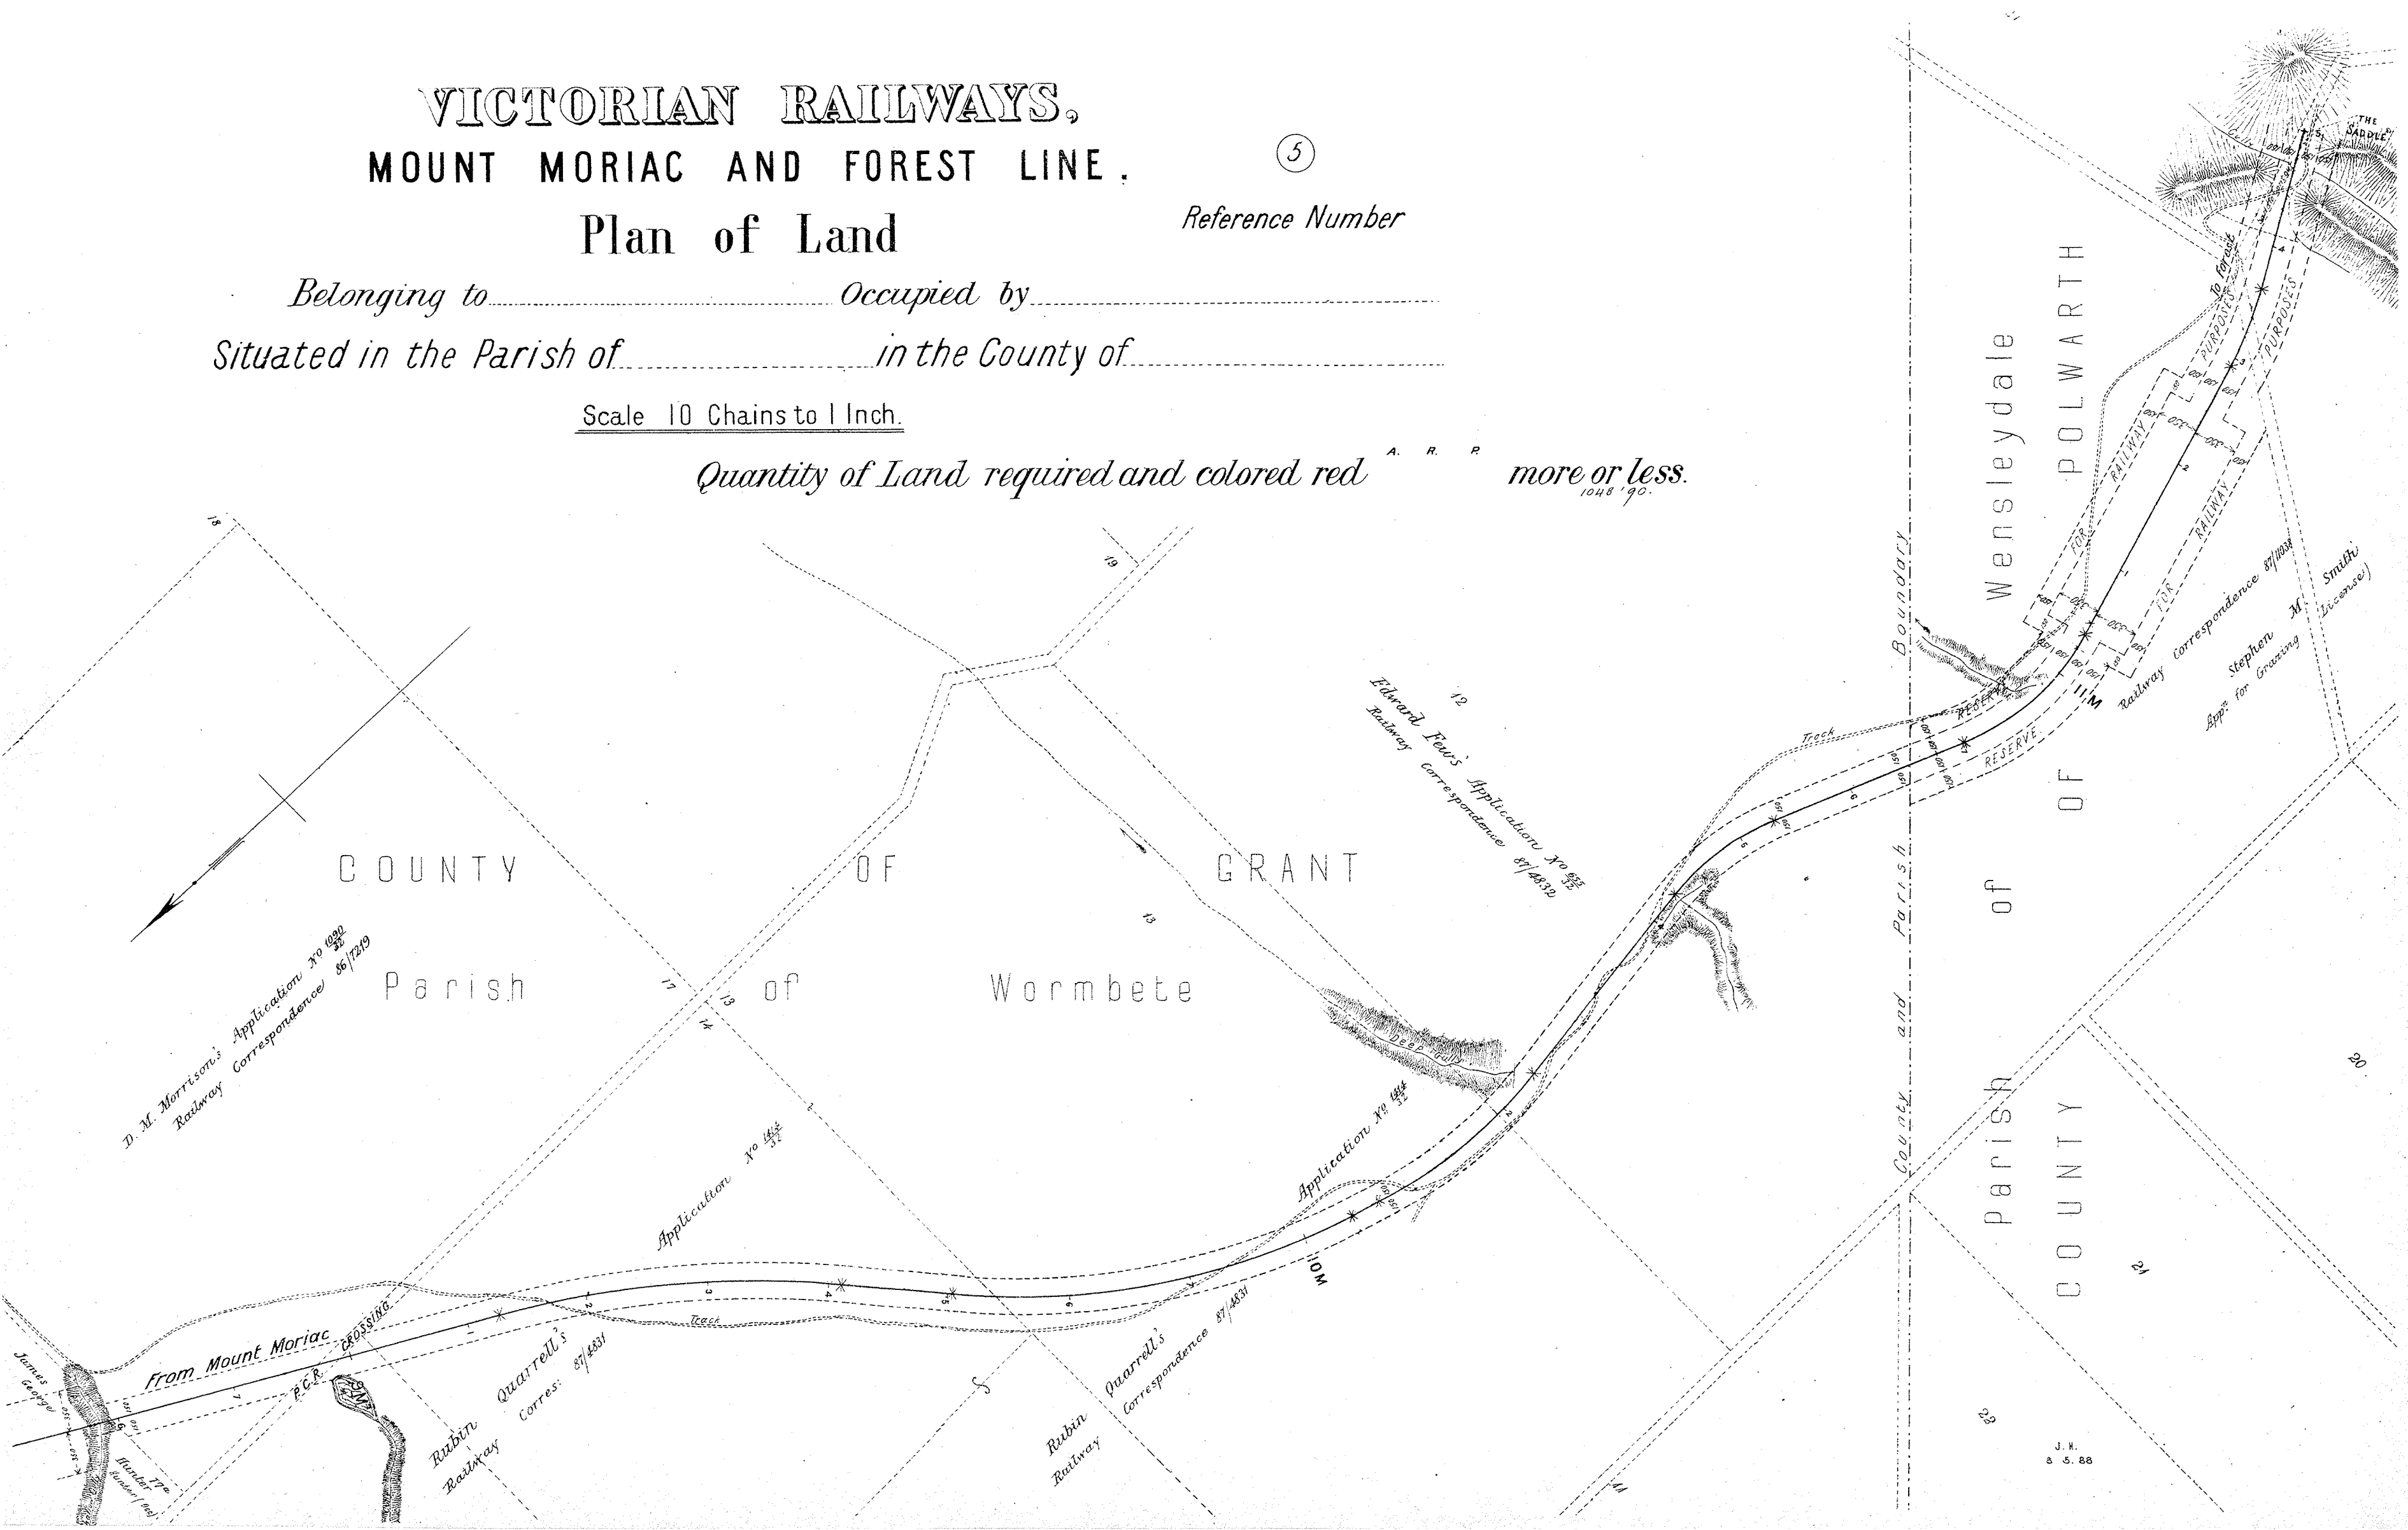


NOTE:-Contractors must form their own judgment as to the nature of the excavations, borrowings and other information shown on these Sections are derived from the Surveyors' notes but are not guaranteed as correct, and the Corporation will not incur any responsibility in respect thereof.

The figures under the description of the Curves at the bottom of the Section denote the super-elevation of the outer rail; Speed 30 miles an hour.

VICTORIAN RAILWAYS, MOUNT MORIAC AND FOREST LINE.

SCALES (HORIZONTAL 4 CHAINS TO AN INCH.
VERTICAL 40 FEET TO AN INCH.

CONTRACT NO 3273.
NO 1.

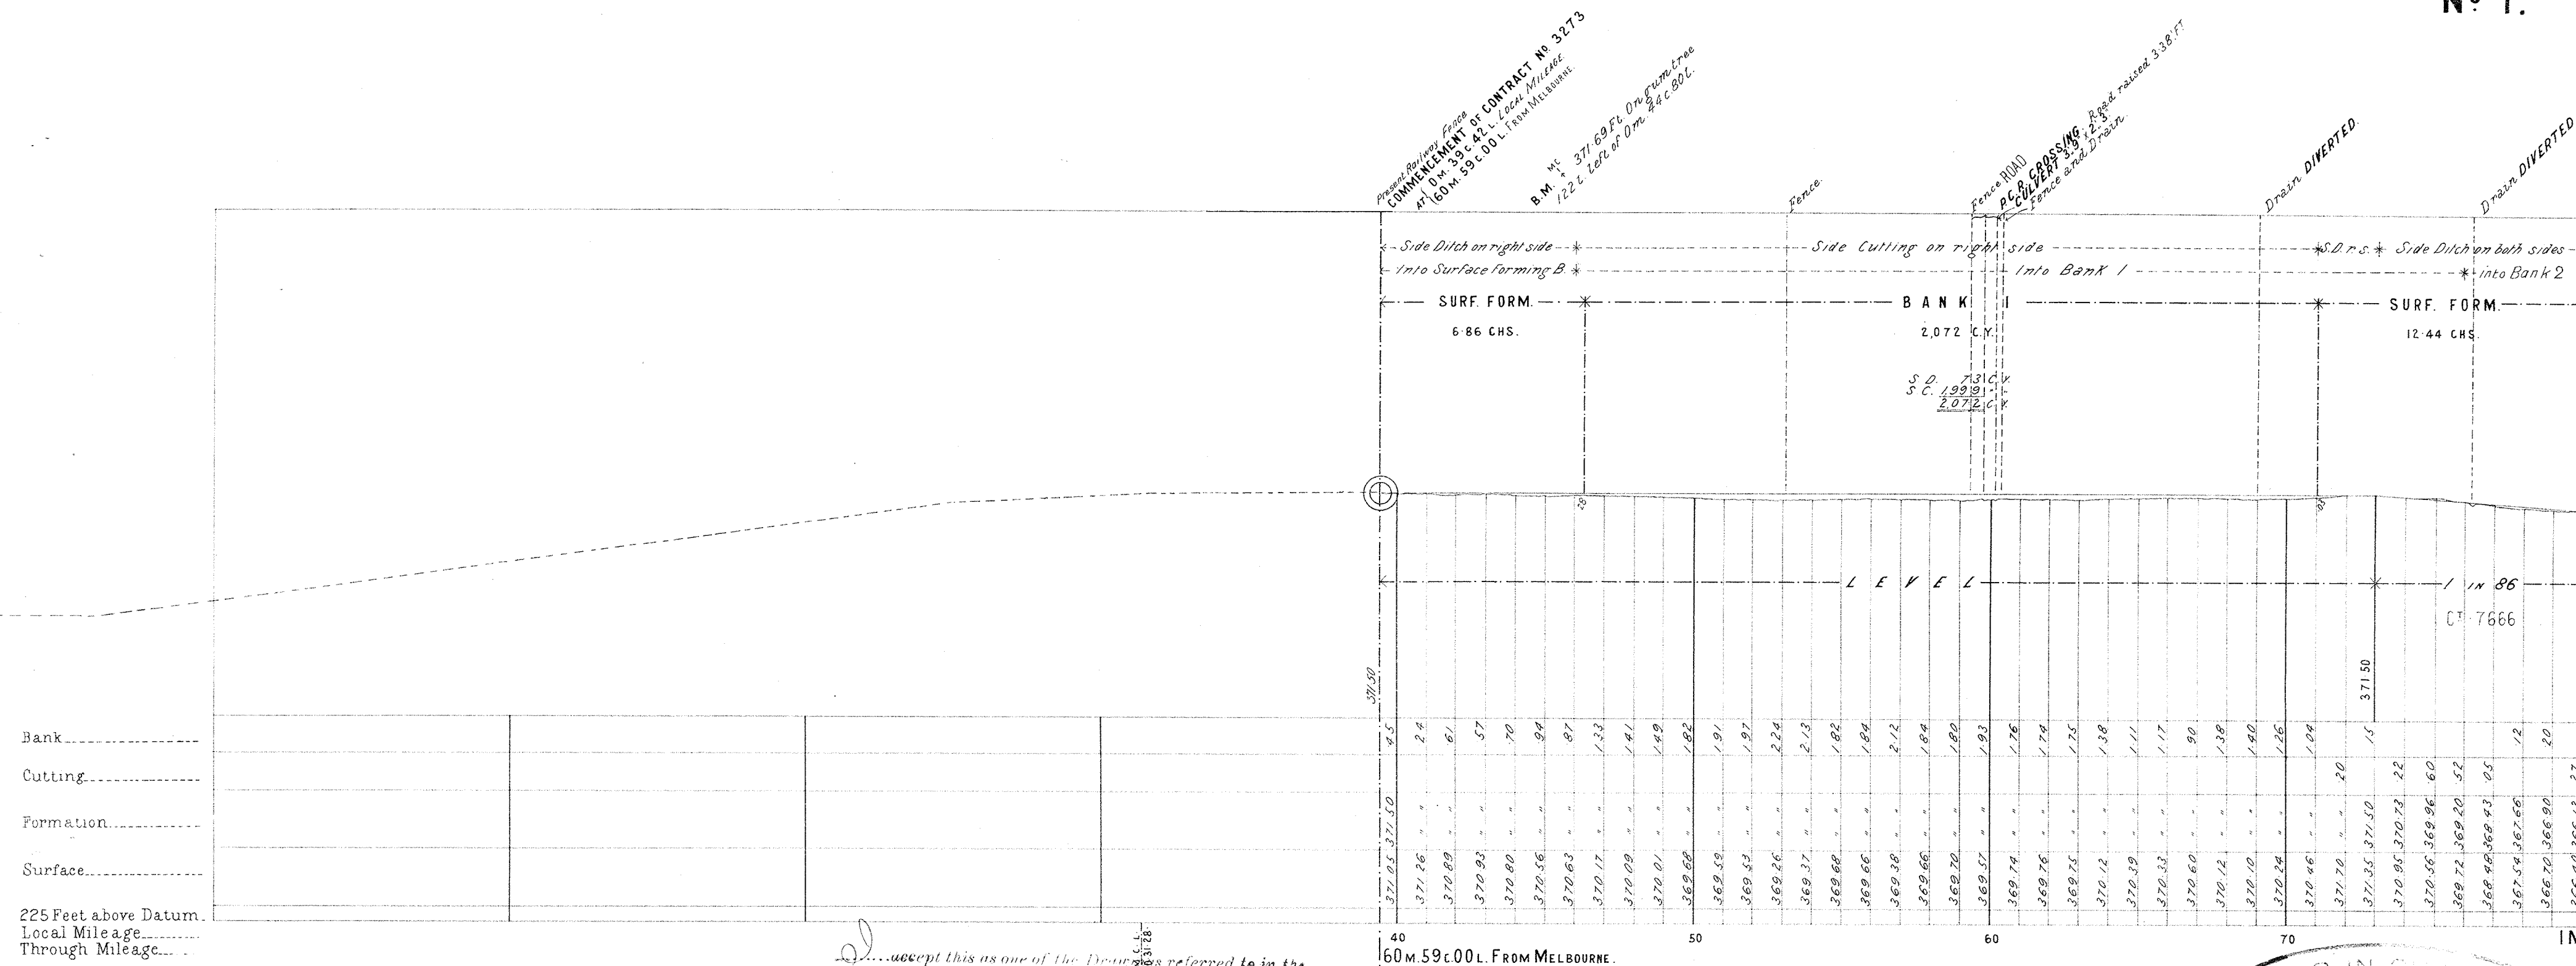

I accept this as one of the Drawings referred to in the



Specification and Conditions upon which I am based

Tender Dated the 28th day of March 1888

Signature of Contractor *R. Macdonald*

Witness to Signature *R. Macdonald*

Date 28/3/88

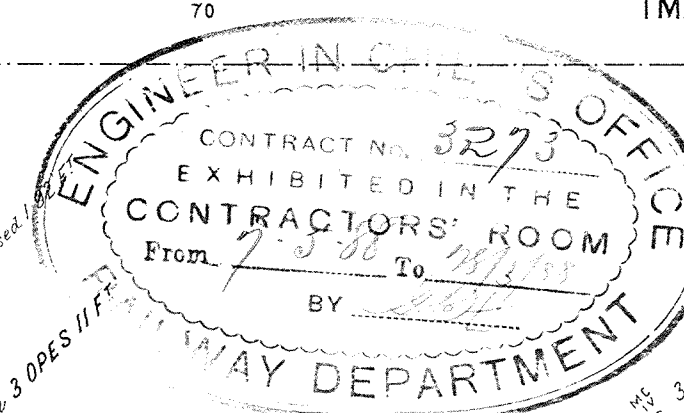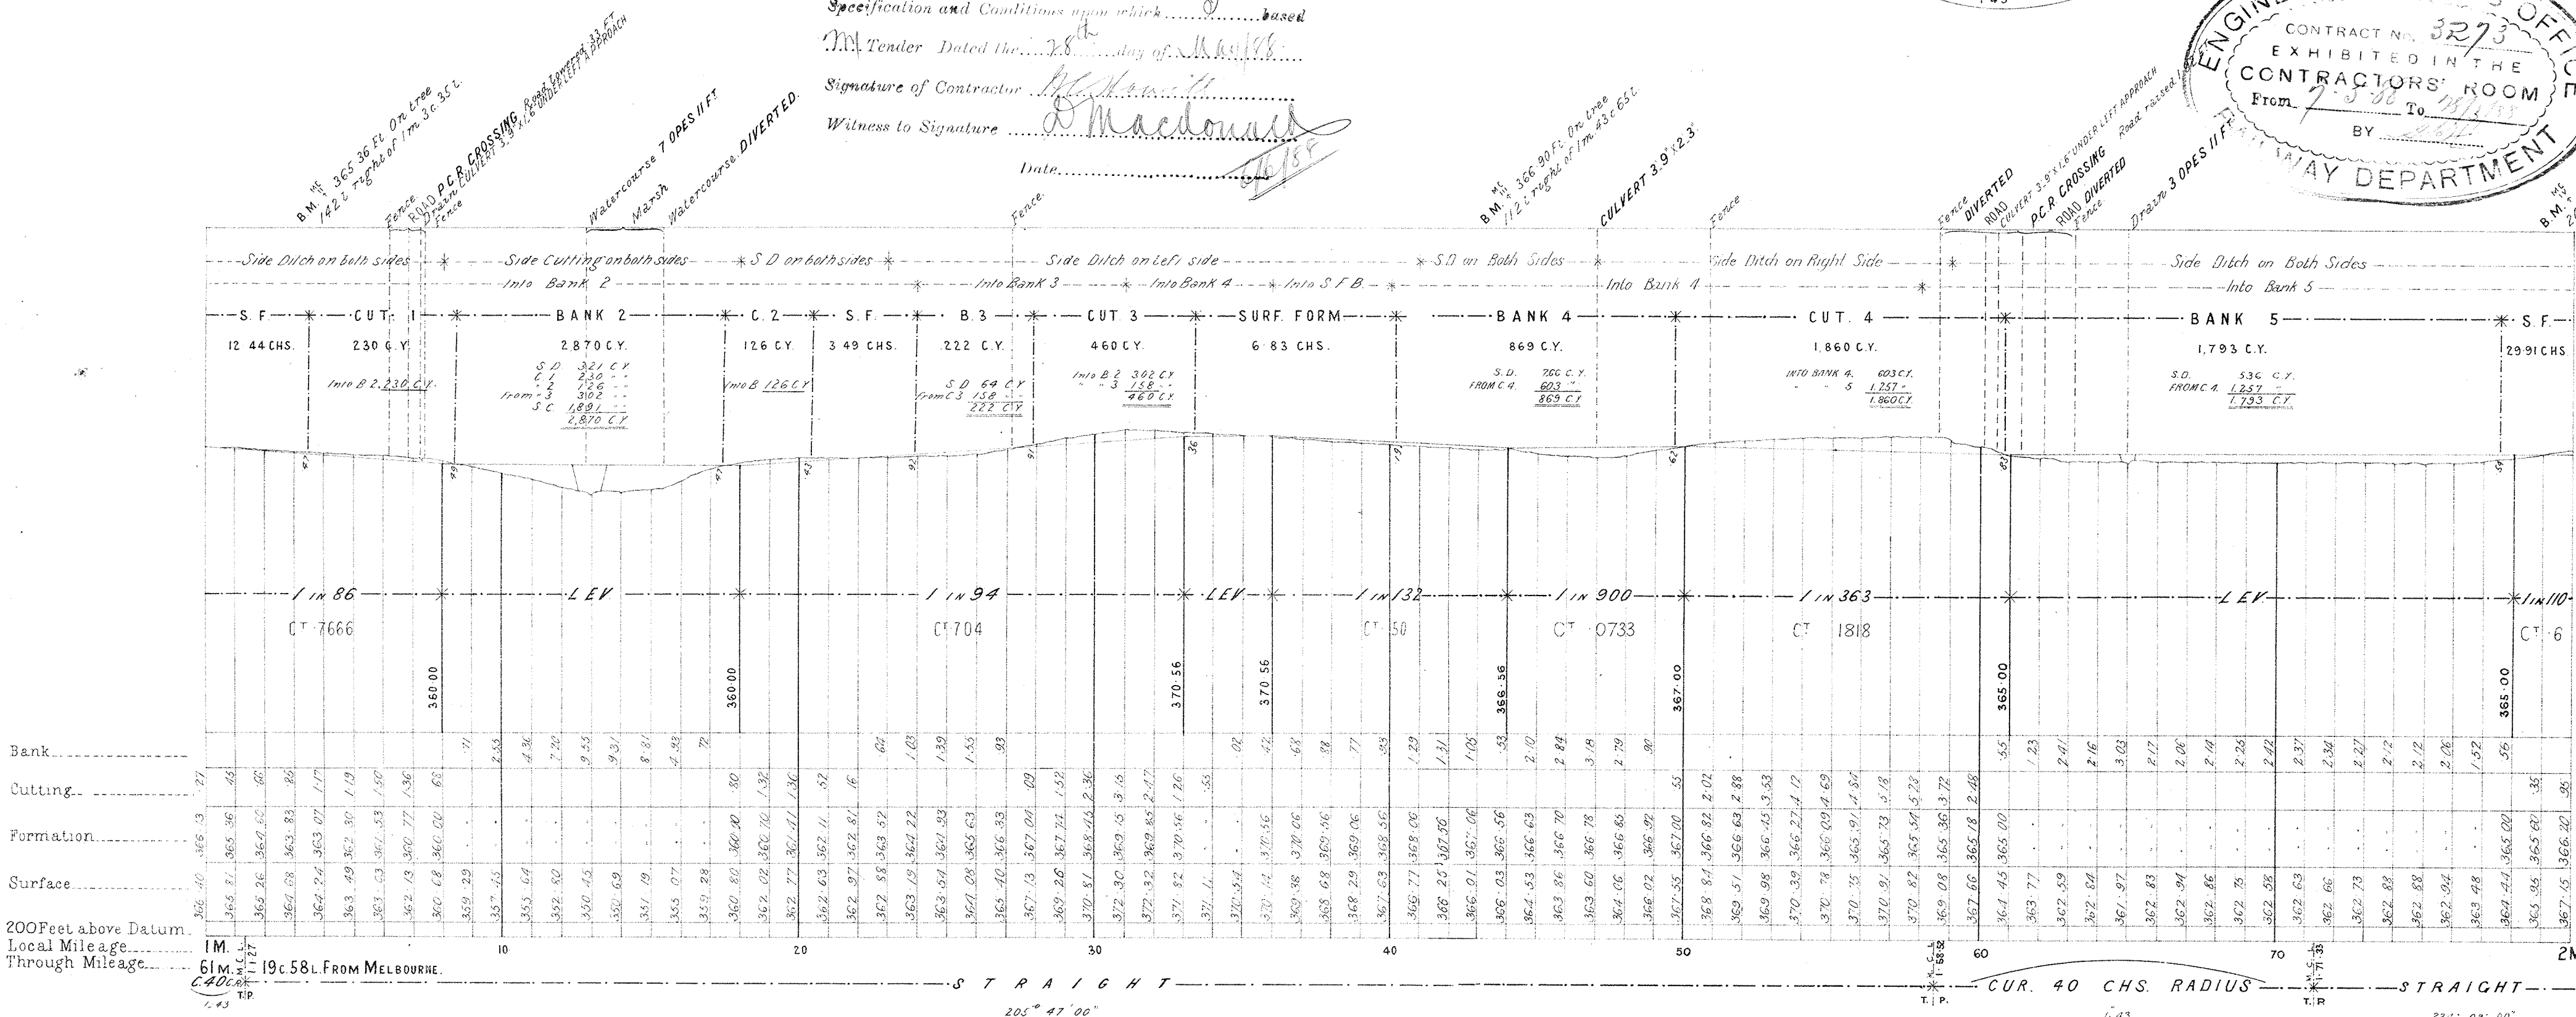

B.M. 49 366.78 Ft. On dead tree
200 L. left of 1 m. 8 c. 30 L.

W.D. 7.5.88


NOTE:—Contractors must form their own judgment as to the nature of the Excavations, Borings and other information shown on these Sections are derived from the Surveyors' notes but are not guaranteed as correct, and the Corporation will not incur any responsibility in respect thereof.

The Figures under the description of the Curves at the bottom of the Section denote the super-elevation of the outer rail; Speed 30 miles an hour.

VICTORIAN RAILWAYS, MOUNT MORIAC AND FOREST LINE.



SCALES: (HORIZONTAL 4 CHAINS TO AN INCH.
VERTICAL 40 FEET TO AN INCH.

CONTRACT N° 3273.
N° 3.

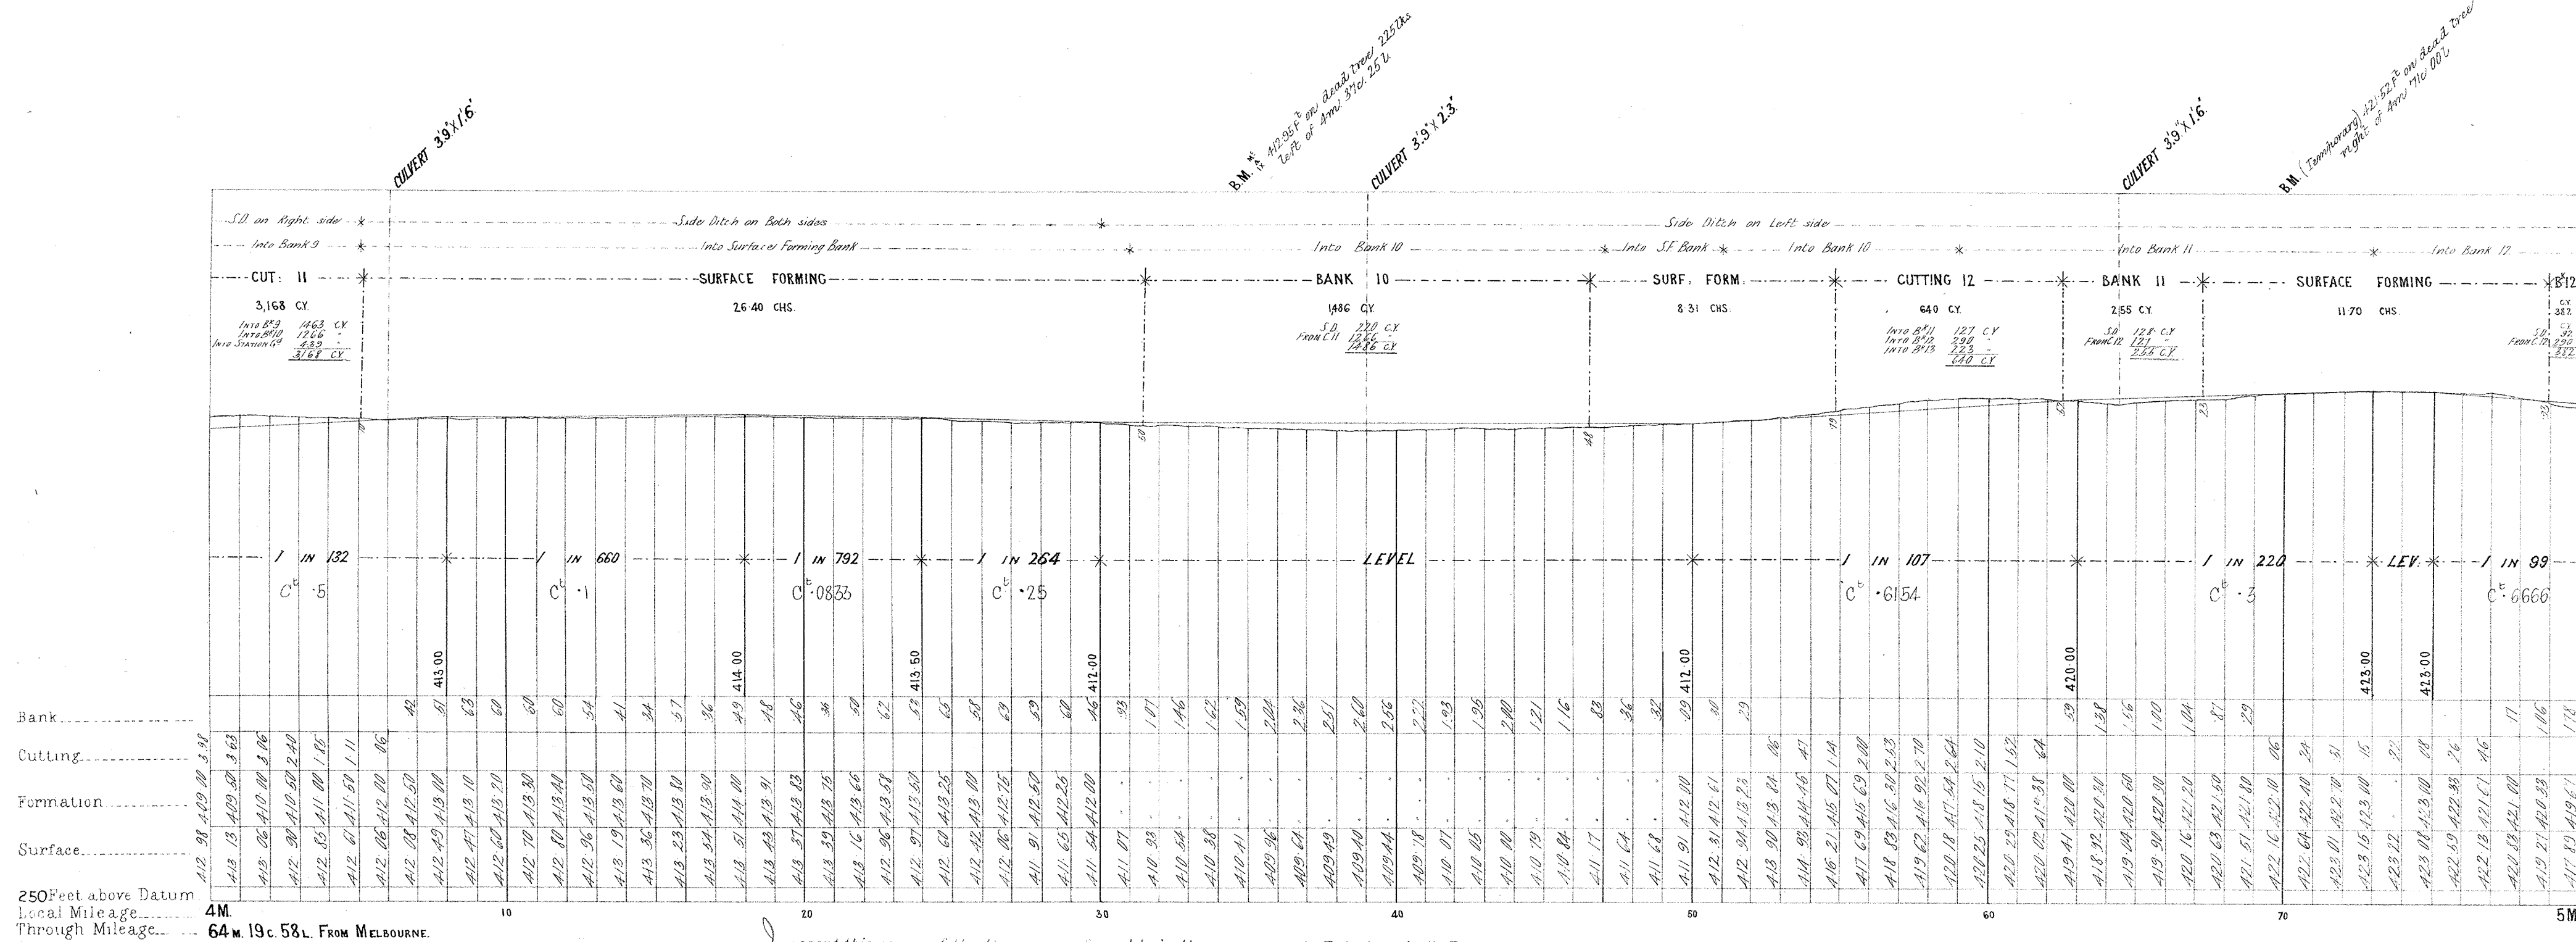

250 Feet above Datum
Local Mileage
Through Mileage

I accept this as one of the two copies referred to in the
Specification and Conditions upon which... based
Tender Dated the... day of...
Signature of Contractor...
Witness to Signature...
Date...

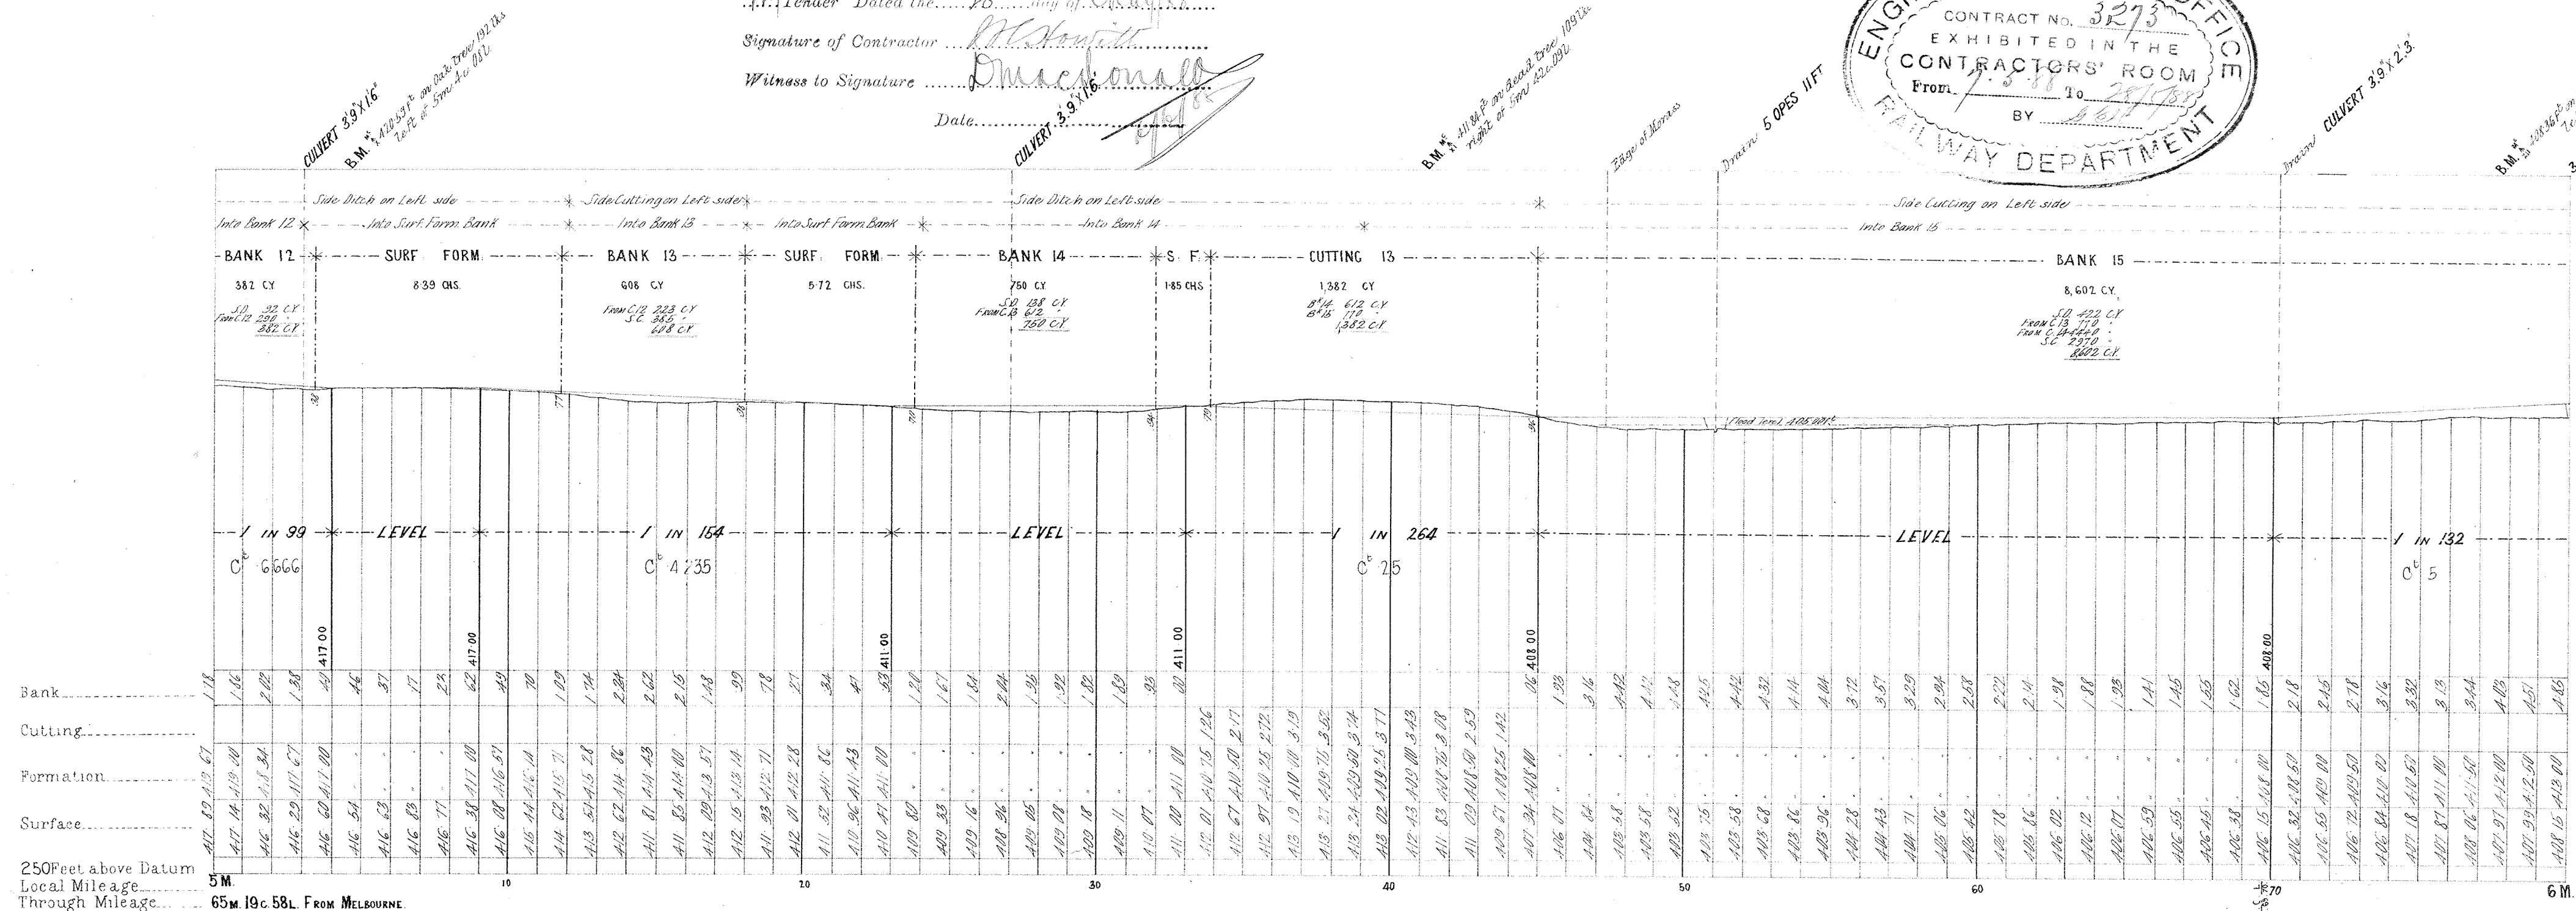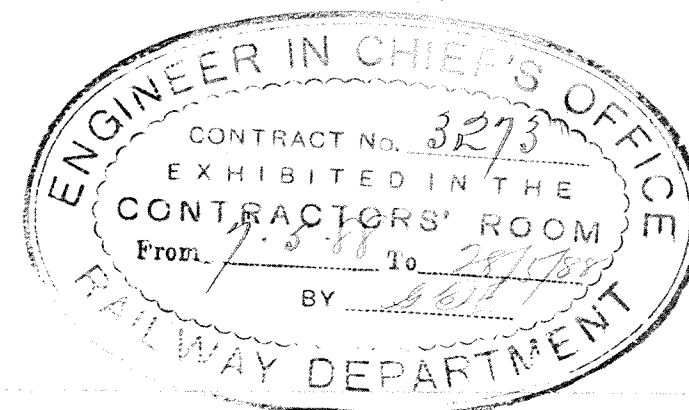

250 Feet above Datum
Local Mileage
Through Mileage

STRAIGHT
216° 14' 30"


VICTORIAN RAILWAYS, MOUNT MORIAC AND FOREST LINE.

CONTRACT N° 3273.
N° 4.

NOTE—Contractors must form their own judgment as to the nature of the Excavations, Borings and other information shown on these Sections are derived from the Surveyors' notes but are not guaranteed as correct, and the Corporation will not incur any responsibility in respect thereof.

The figures under the description of the Curves at the bottom of the Section denote the super-elevation of the outer rail; Speed 30 miles an hour.

SCALES: HORIZONTAL 4 CHAINS TO AN INCH.
VERTICAL 40 FEET TO AN INCH.

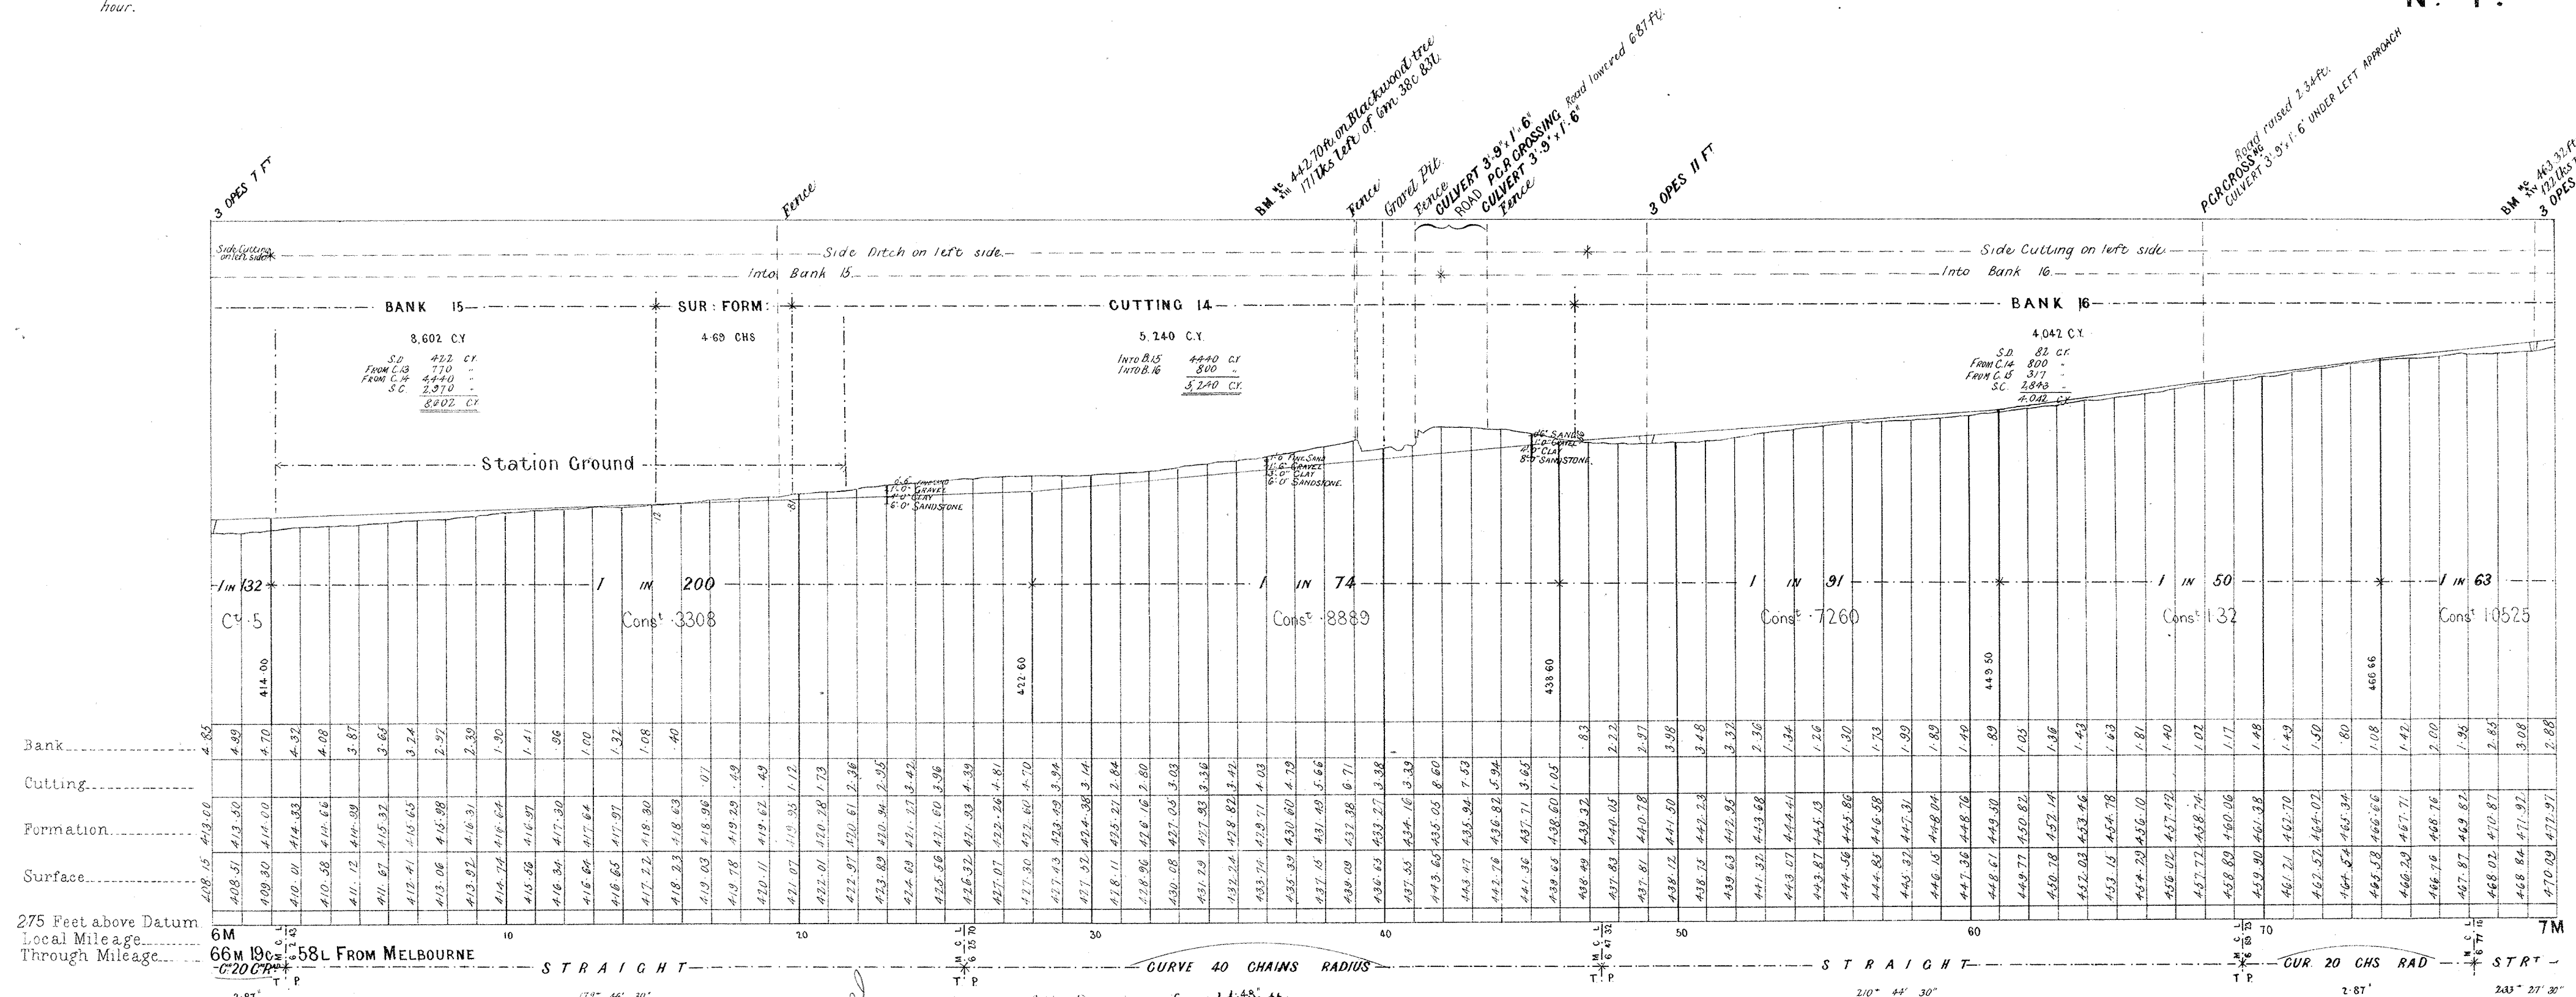



I accept this as one of the Drawings referred to in the Specification and Conditions upon which..... based

Tender Dated the..... day of.....

Signature of Contractor.....

Witness to Signature.....

Date.....

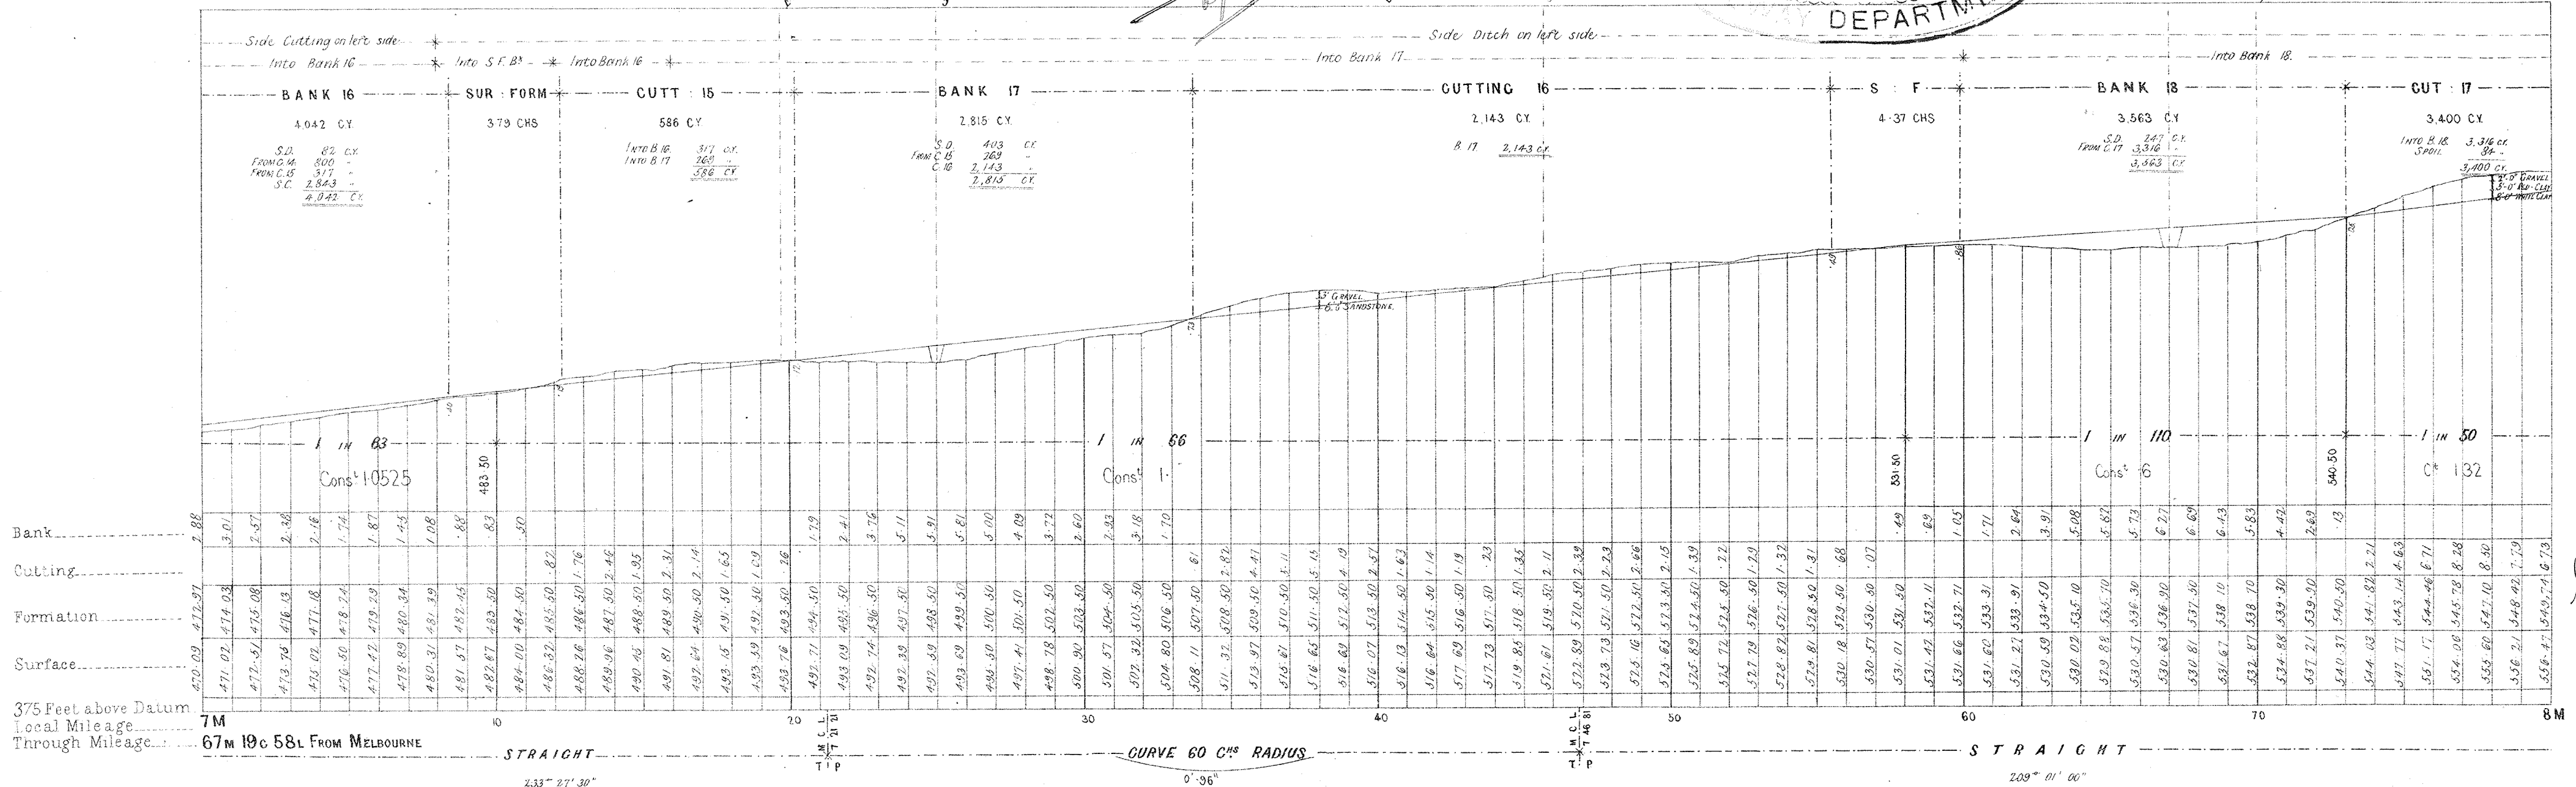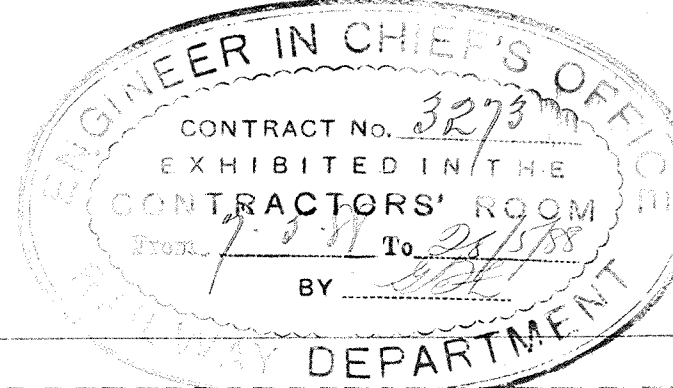


VICTORIAN RAILWAYS. MOUNT MORIAC AND FOREST LINE.

CONTRACT N^o 3273.
N^o 5.

NOTE—Contractors must form their own judgment as to the nature of the Excavations, Borings and other information shown on these Sections are derived from the Surveyors' notes but are not guaranteed as correct, and the Corporation will not incur any responsibility in respect thereof.

The figures under the description of the Curves at the bottom of the Section denote the super-elevation of the outer rail; Speed 30 miles an hour.

SCALES (HORIZONTAL 4 CHAINS TO AN INCH.
VERTICAL 40 FEET TO AN INCH.

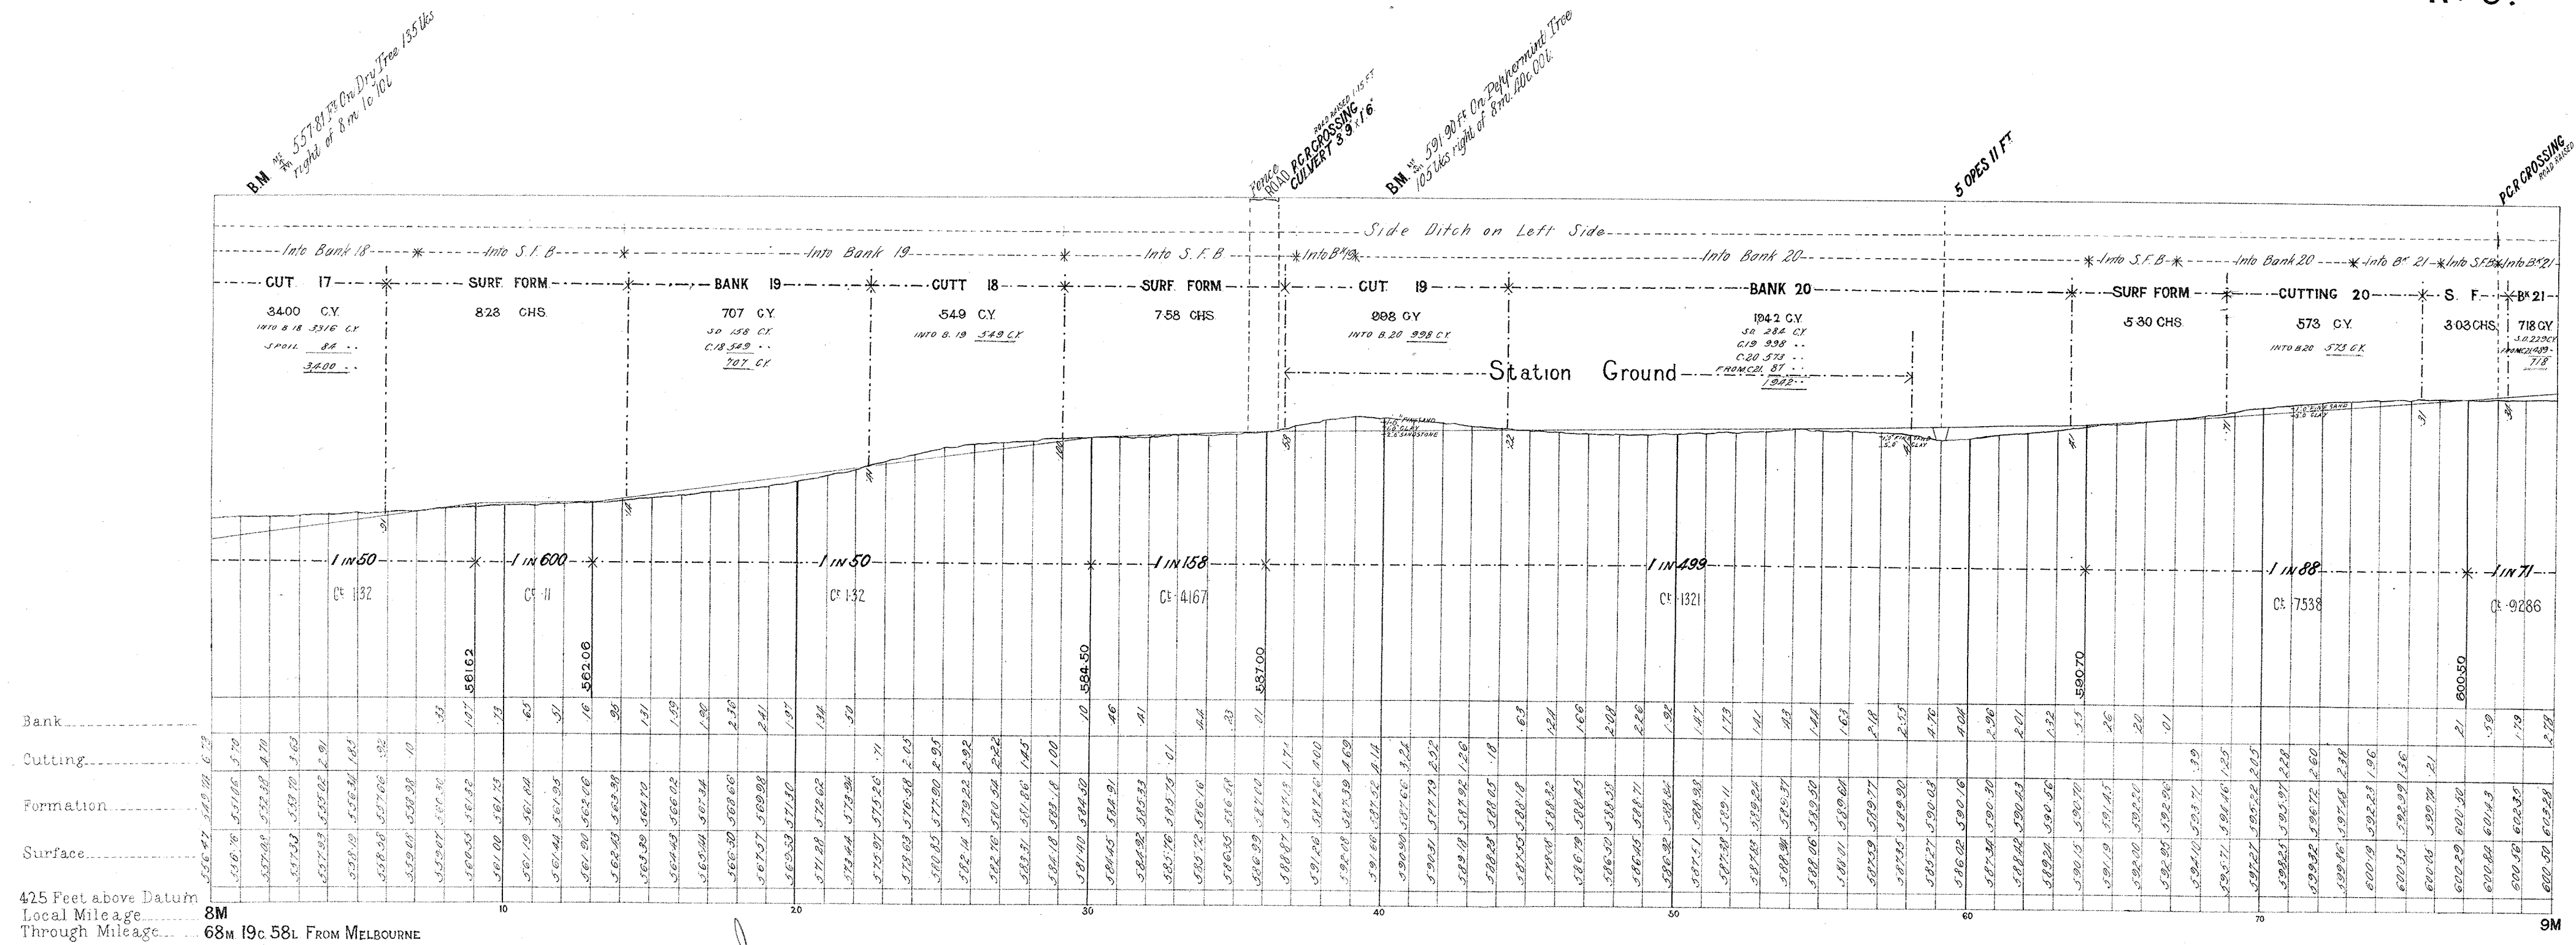



I accept this as one of the Drawings referred to in the
Specification and Conditions upon which..... based

Tender Dated the..... day of.....

Signature of Contractor.....

Witness to Signature.....

Date.....

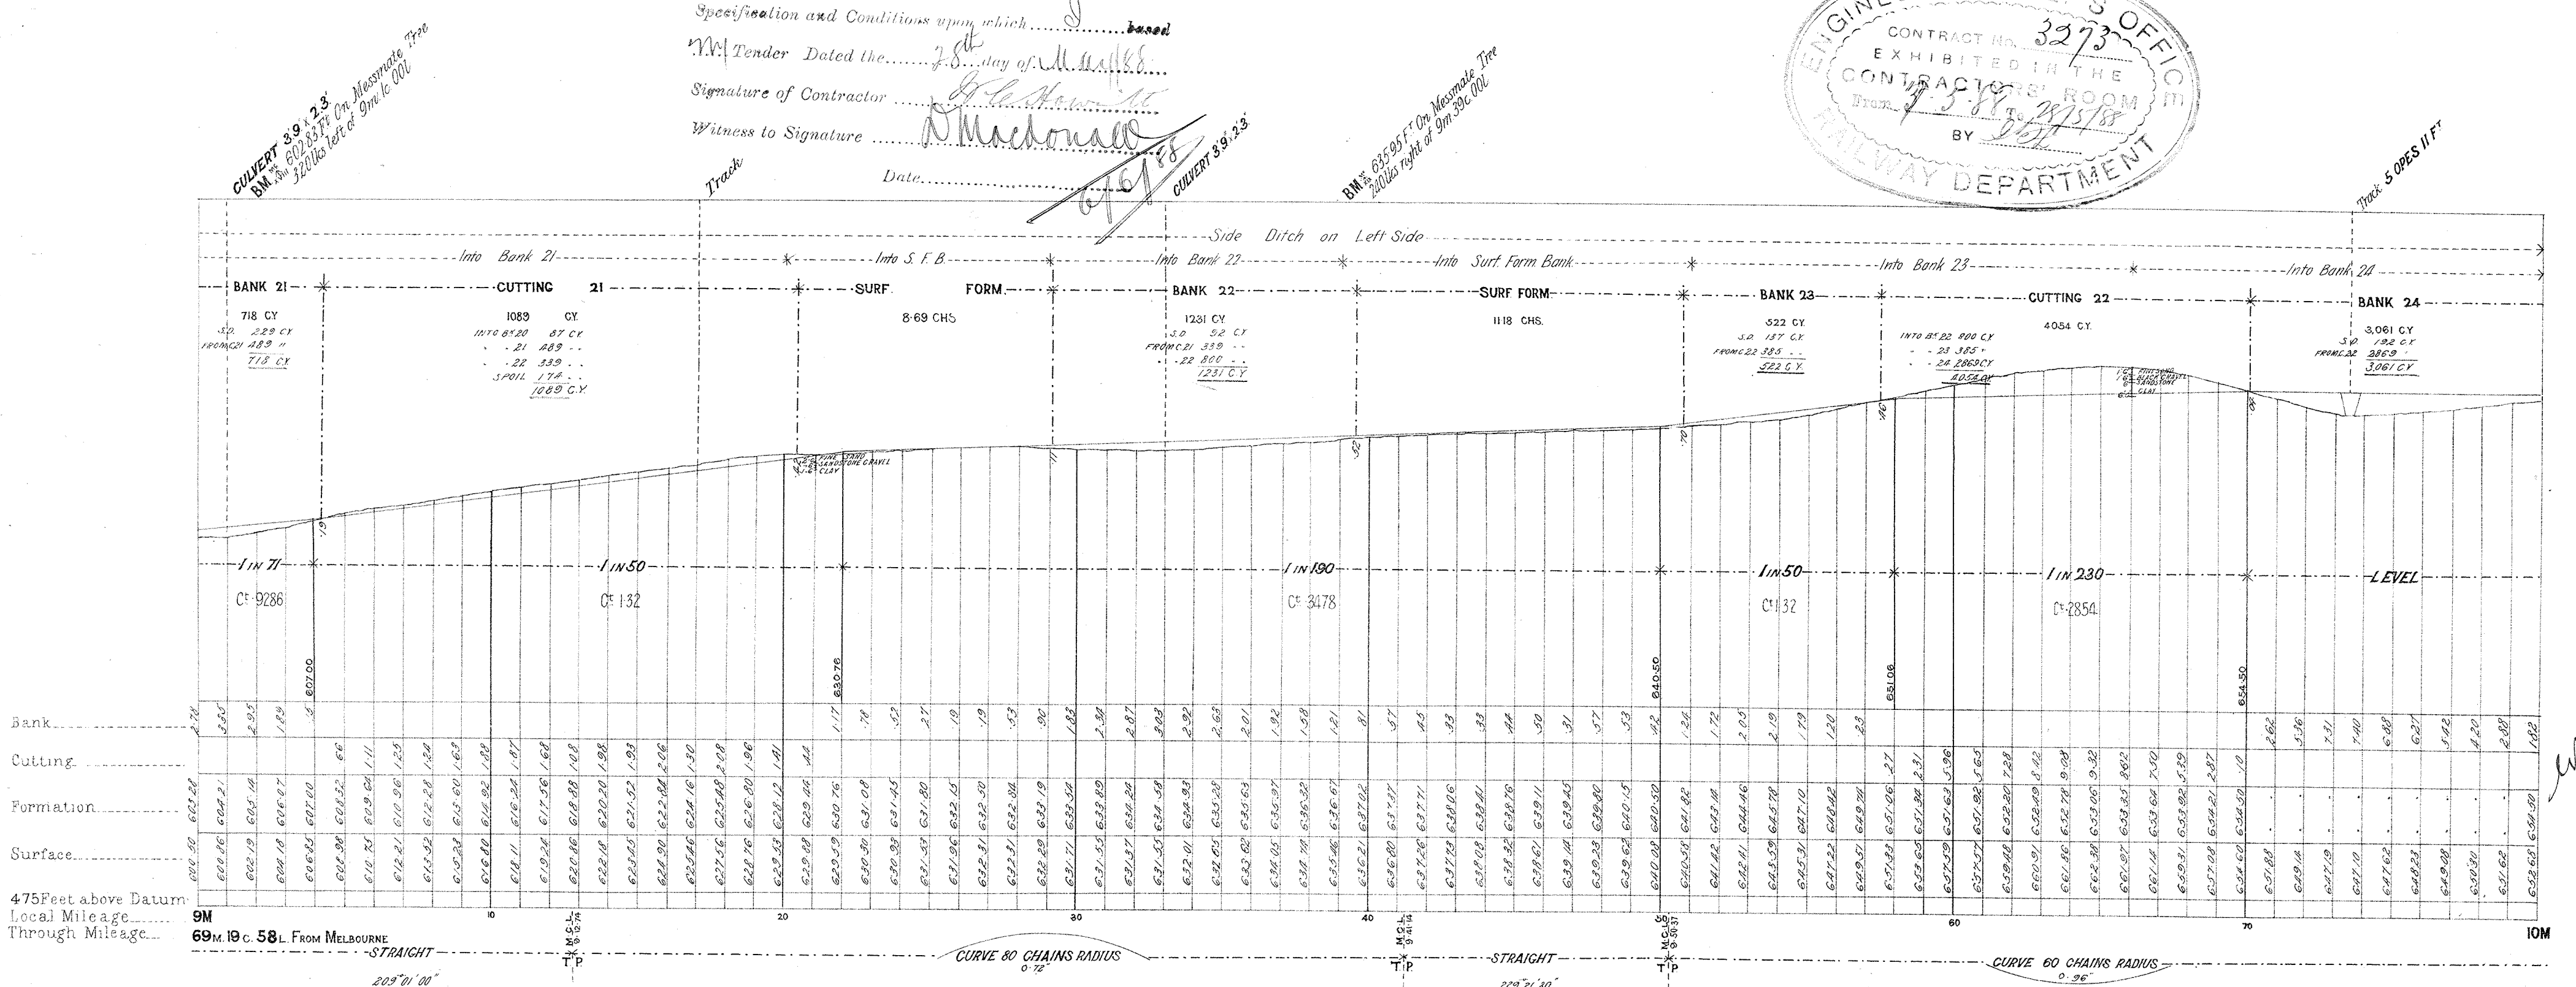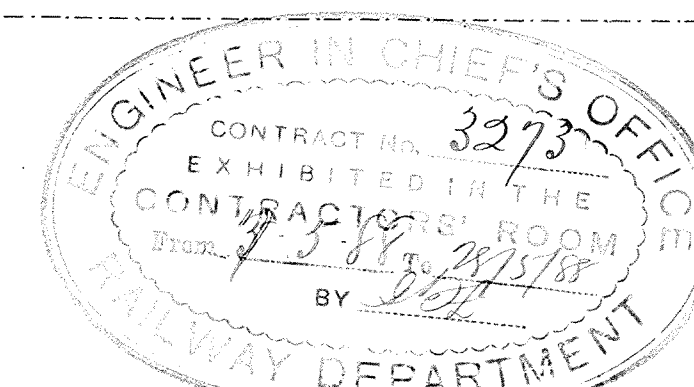



VICTORIAN RAILWAYS, MOUNT MORIAC AND FOREST LINE.

CONTRACT N^o 3273.
N^o 6.

NOTE:-Contractors must form their own judgment as to the nature of the Excavations, Borings and other information shown on these Sections are derived from the Surveyors' notes but are not guaranteed as correct, and the Corporation will not incur any responsibility in respect thereof.

The figures under the description of the Curves at the bottom of the Section denote the super-elevation of the outer rail; Speed 30 miles an hour.

SCALES: HORIZONTAL 4 CHAINS TO AN INCH.
VERTICAL 40 FEET TO AN INCH.

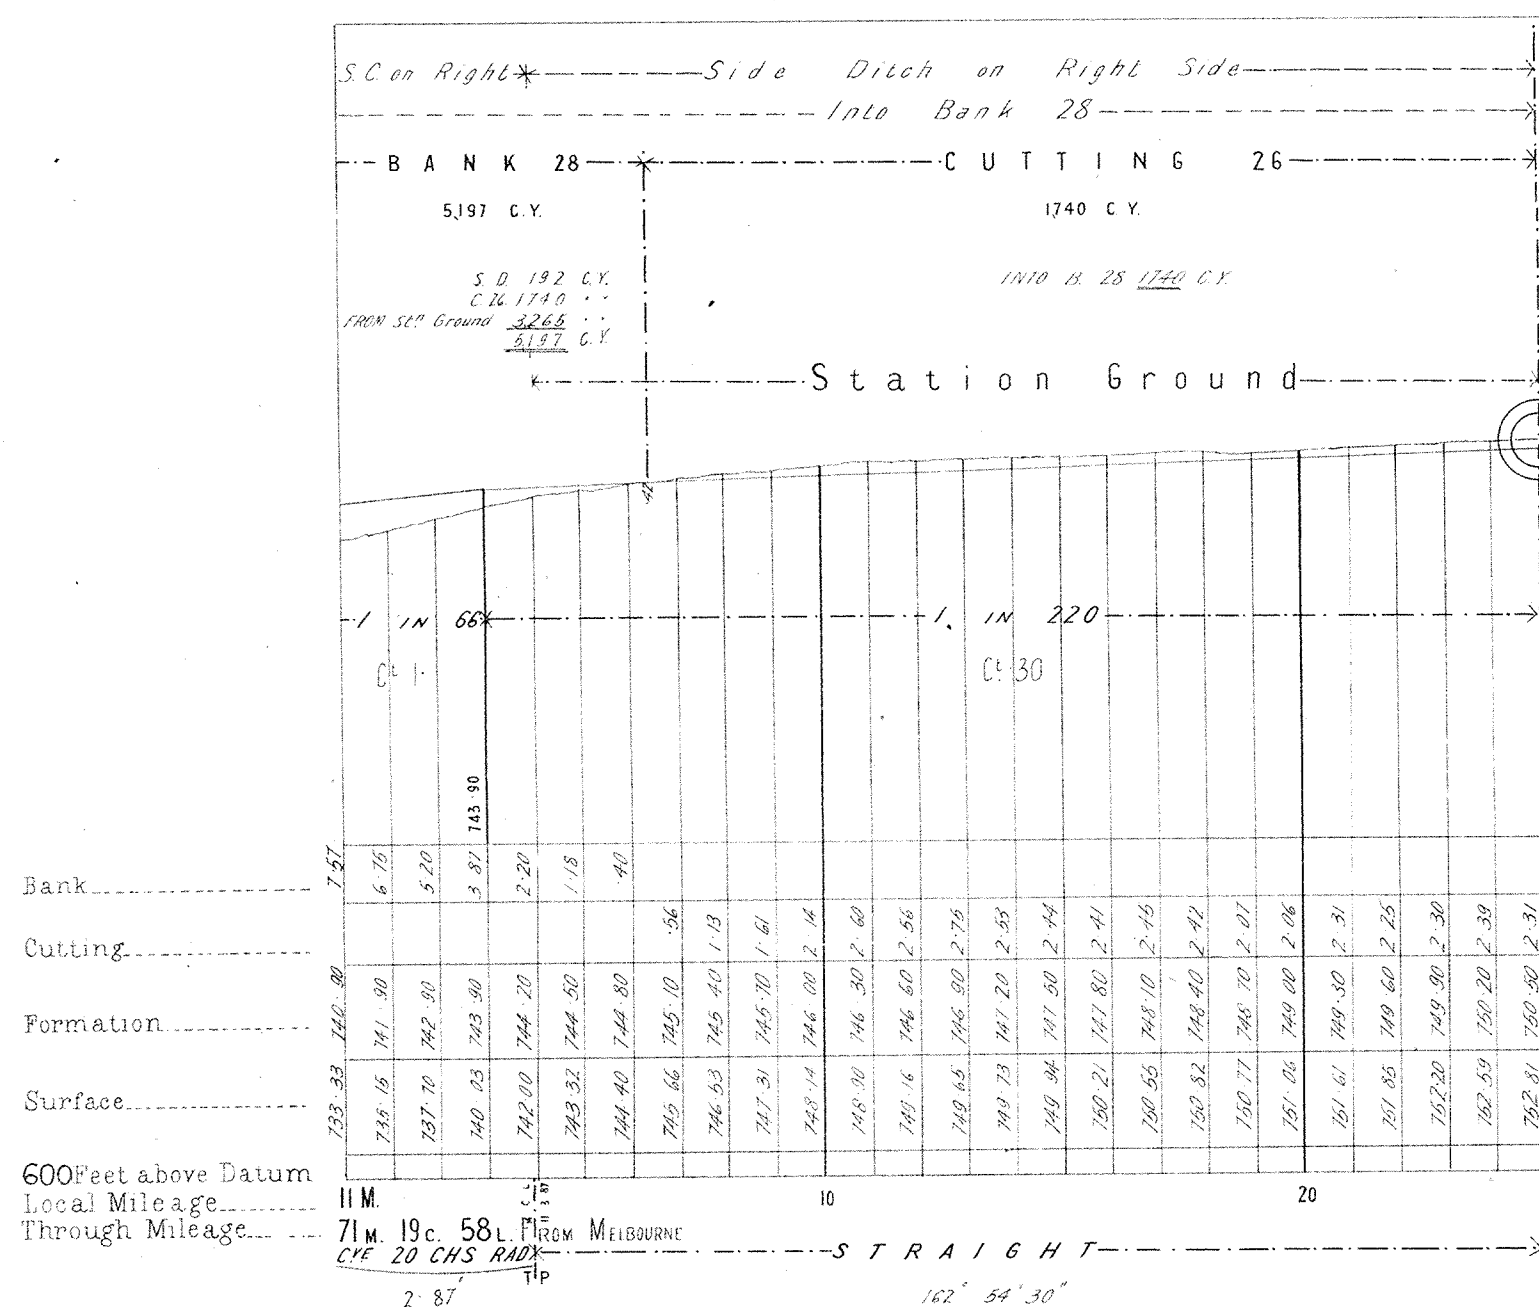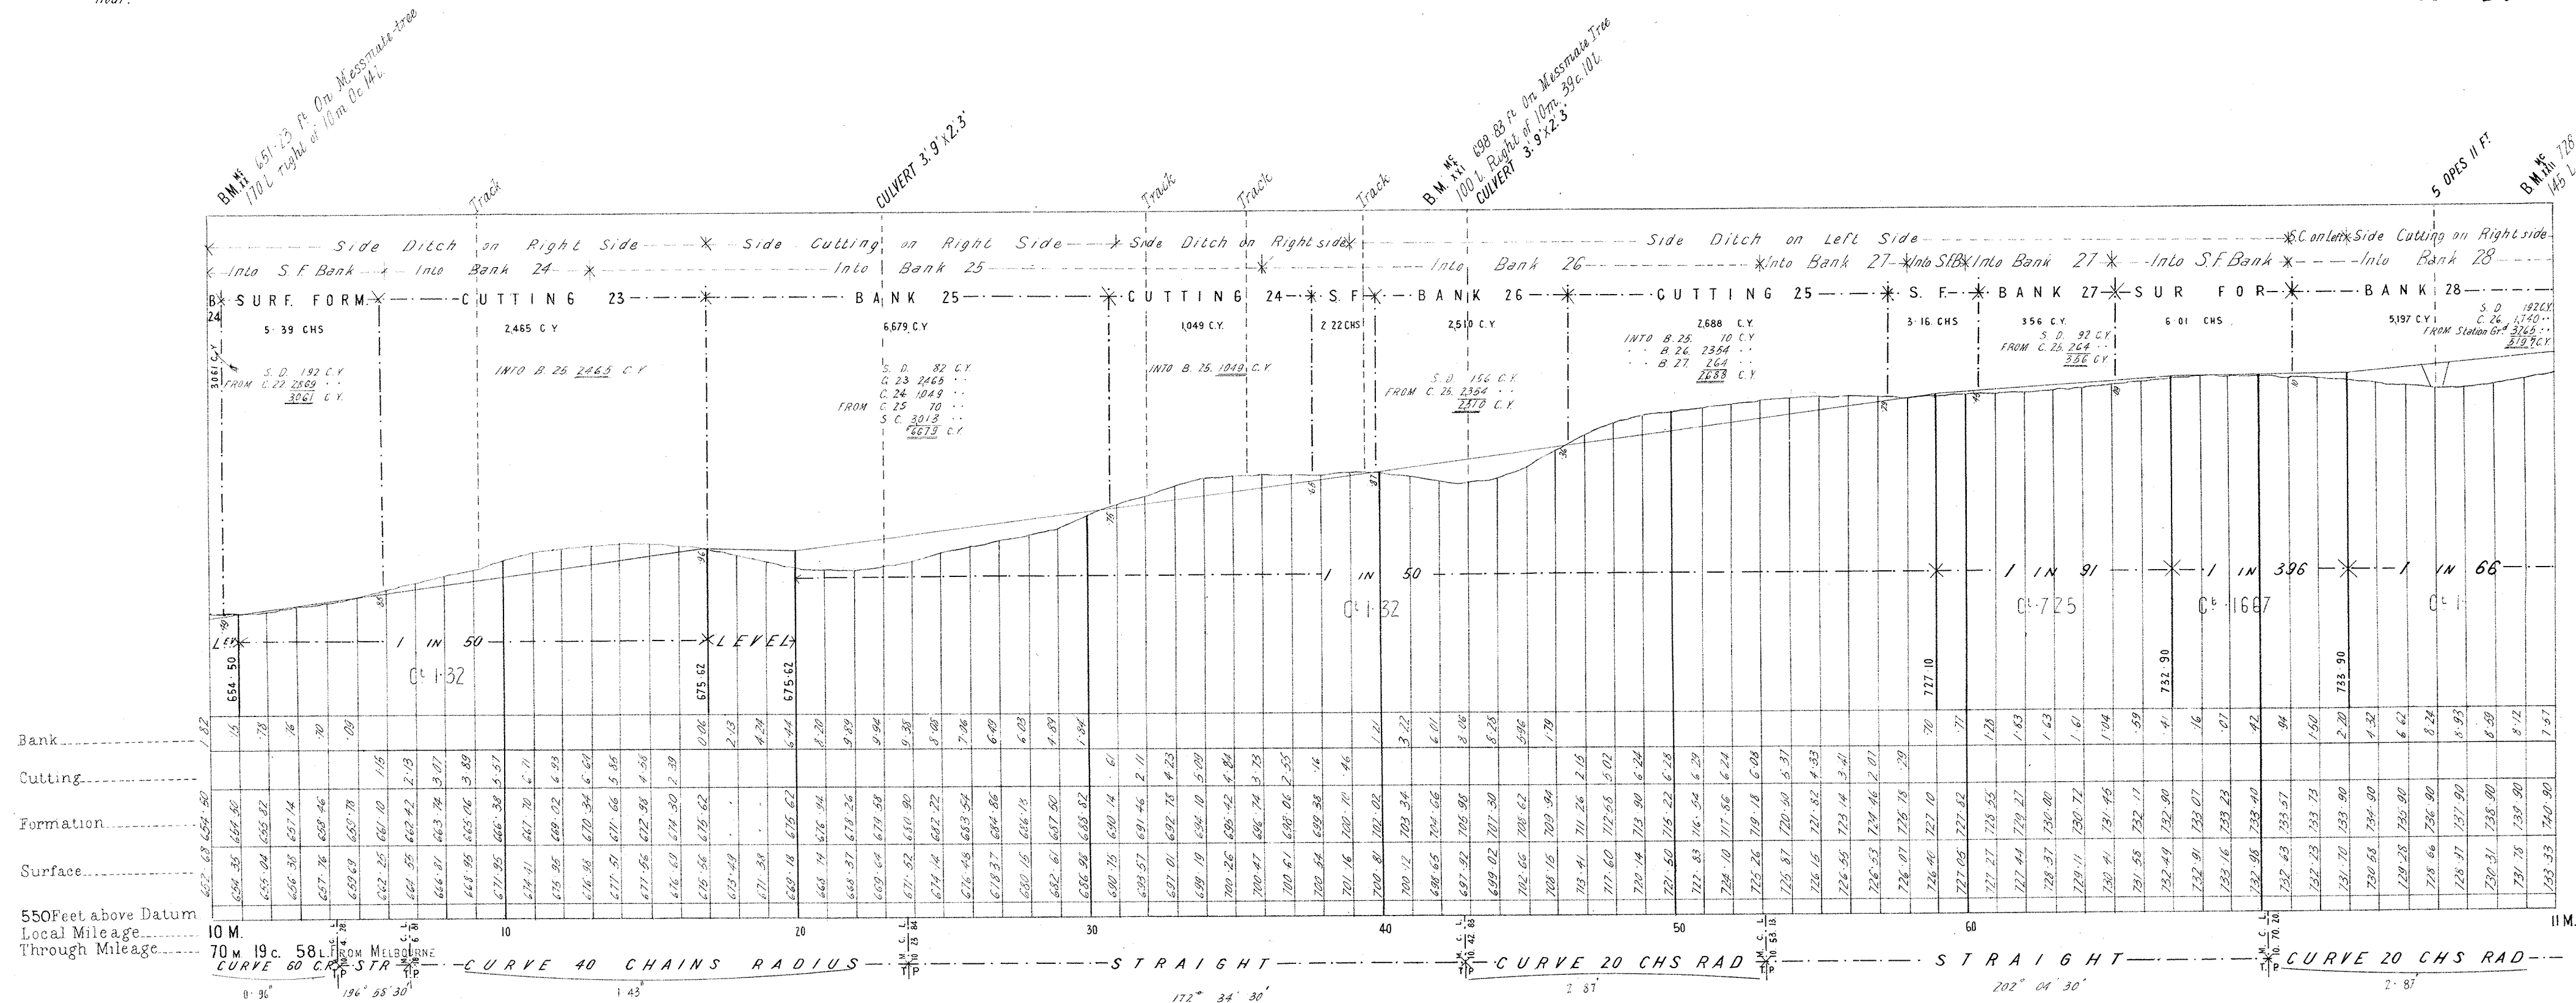

I accept this as one of the Documents referred to in the Specification and Conditions upon which... based
Tender Dated the... day of...
Signature of Contractor...
Witness to Signature...
Date...

