

VICTORIAN RAILWAYS.


BEECH FOREST TO CROWE'S

2 FT 6 IN NARROW GAUGE

STATION GROUND AT CROWES


AT { 14M. 20C. 00L. LOCAL MILEAGE
139M. 19C. 18L. FROM MELBOURNE

Scale 40 Ft to One Inch.

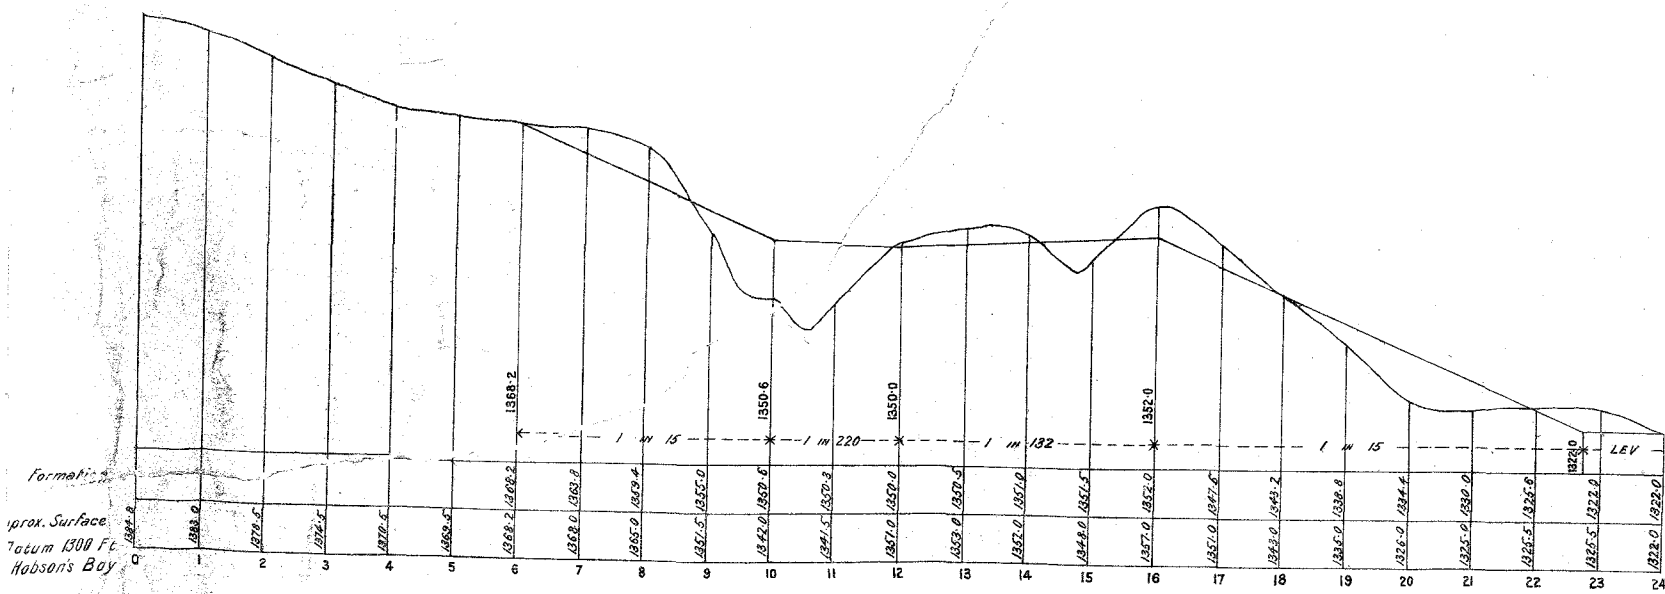



Section along Road Diversion

Scale 2 Chs. = 1 inch. Hor.
20 Ft. = 1 inch. Vert.

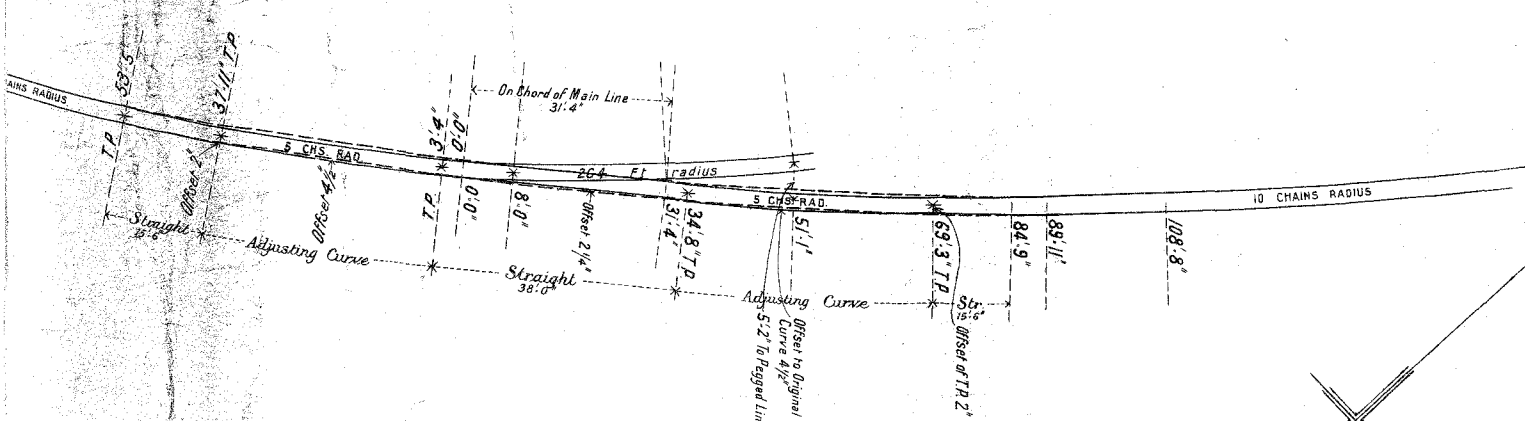


Plan showing Adjustment of Main Line

Scale 20 Ft. = 1 inch.

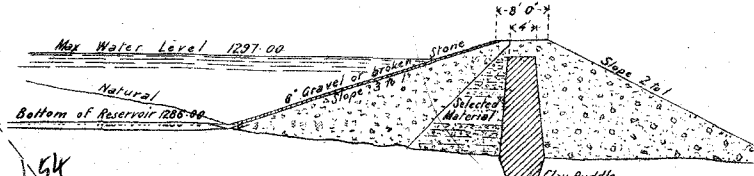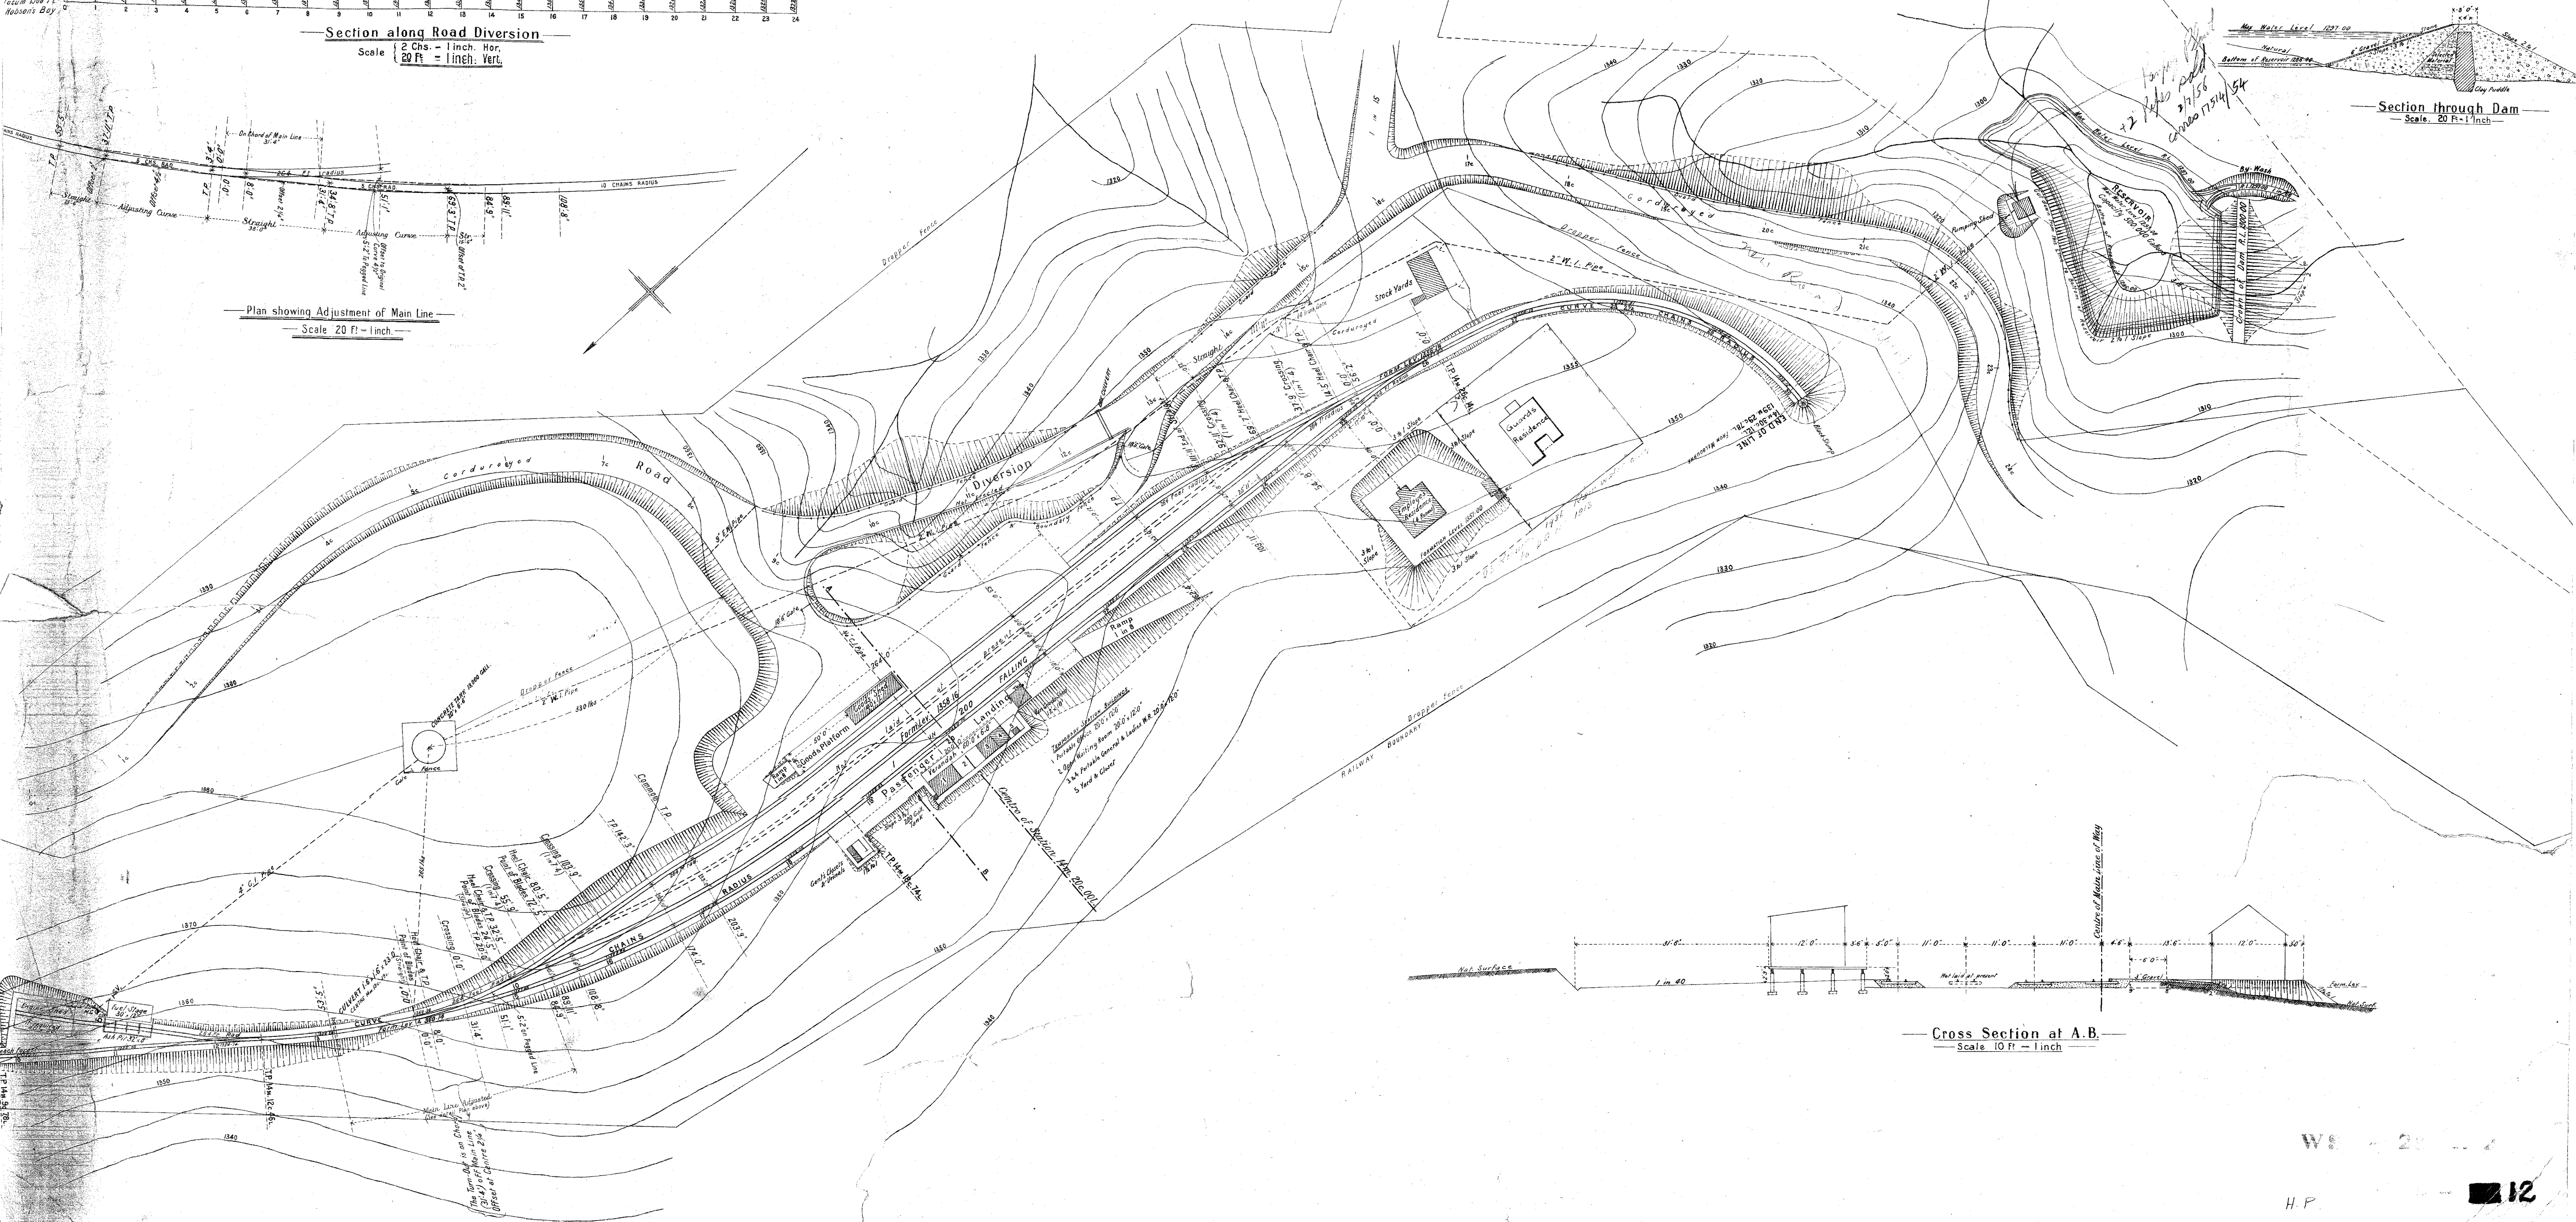

Section through Dam

Scale 20 Ft. = 1 inch.

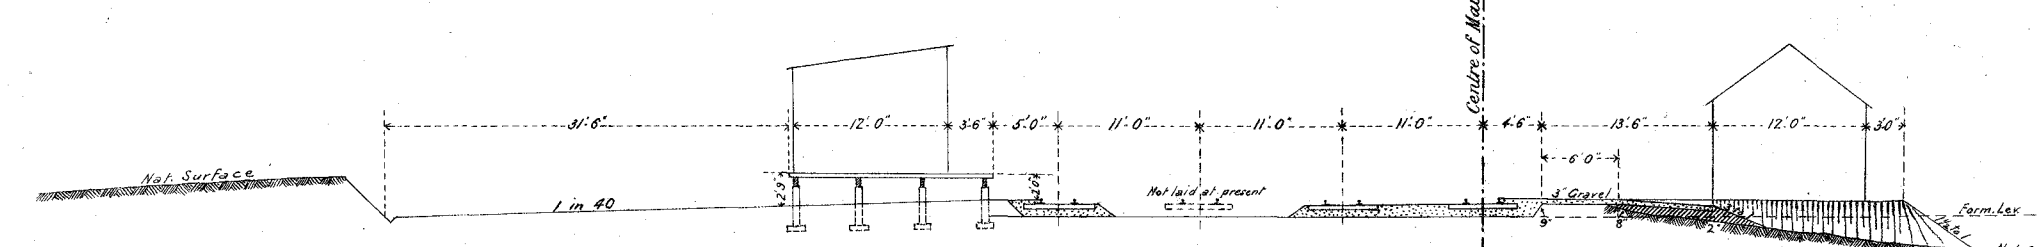

Cross Section at A.B.

Scale 10 Ft. = 1 inch.