SHEET 2

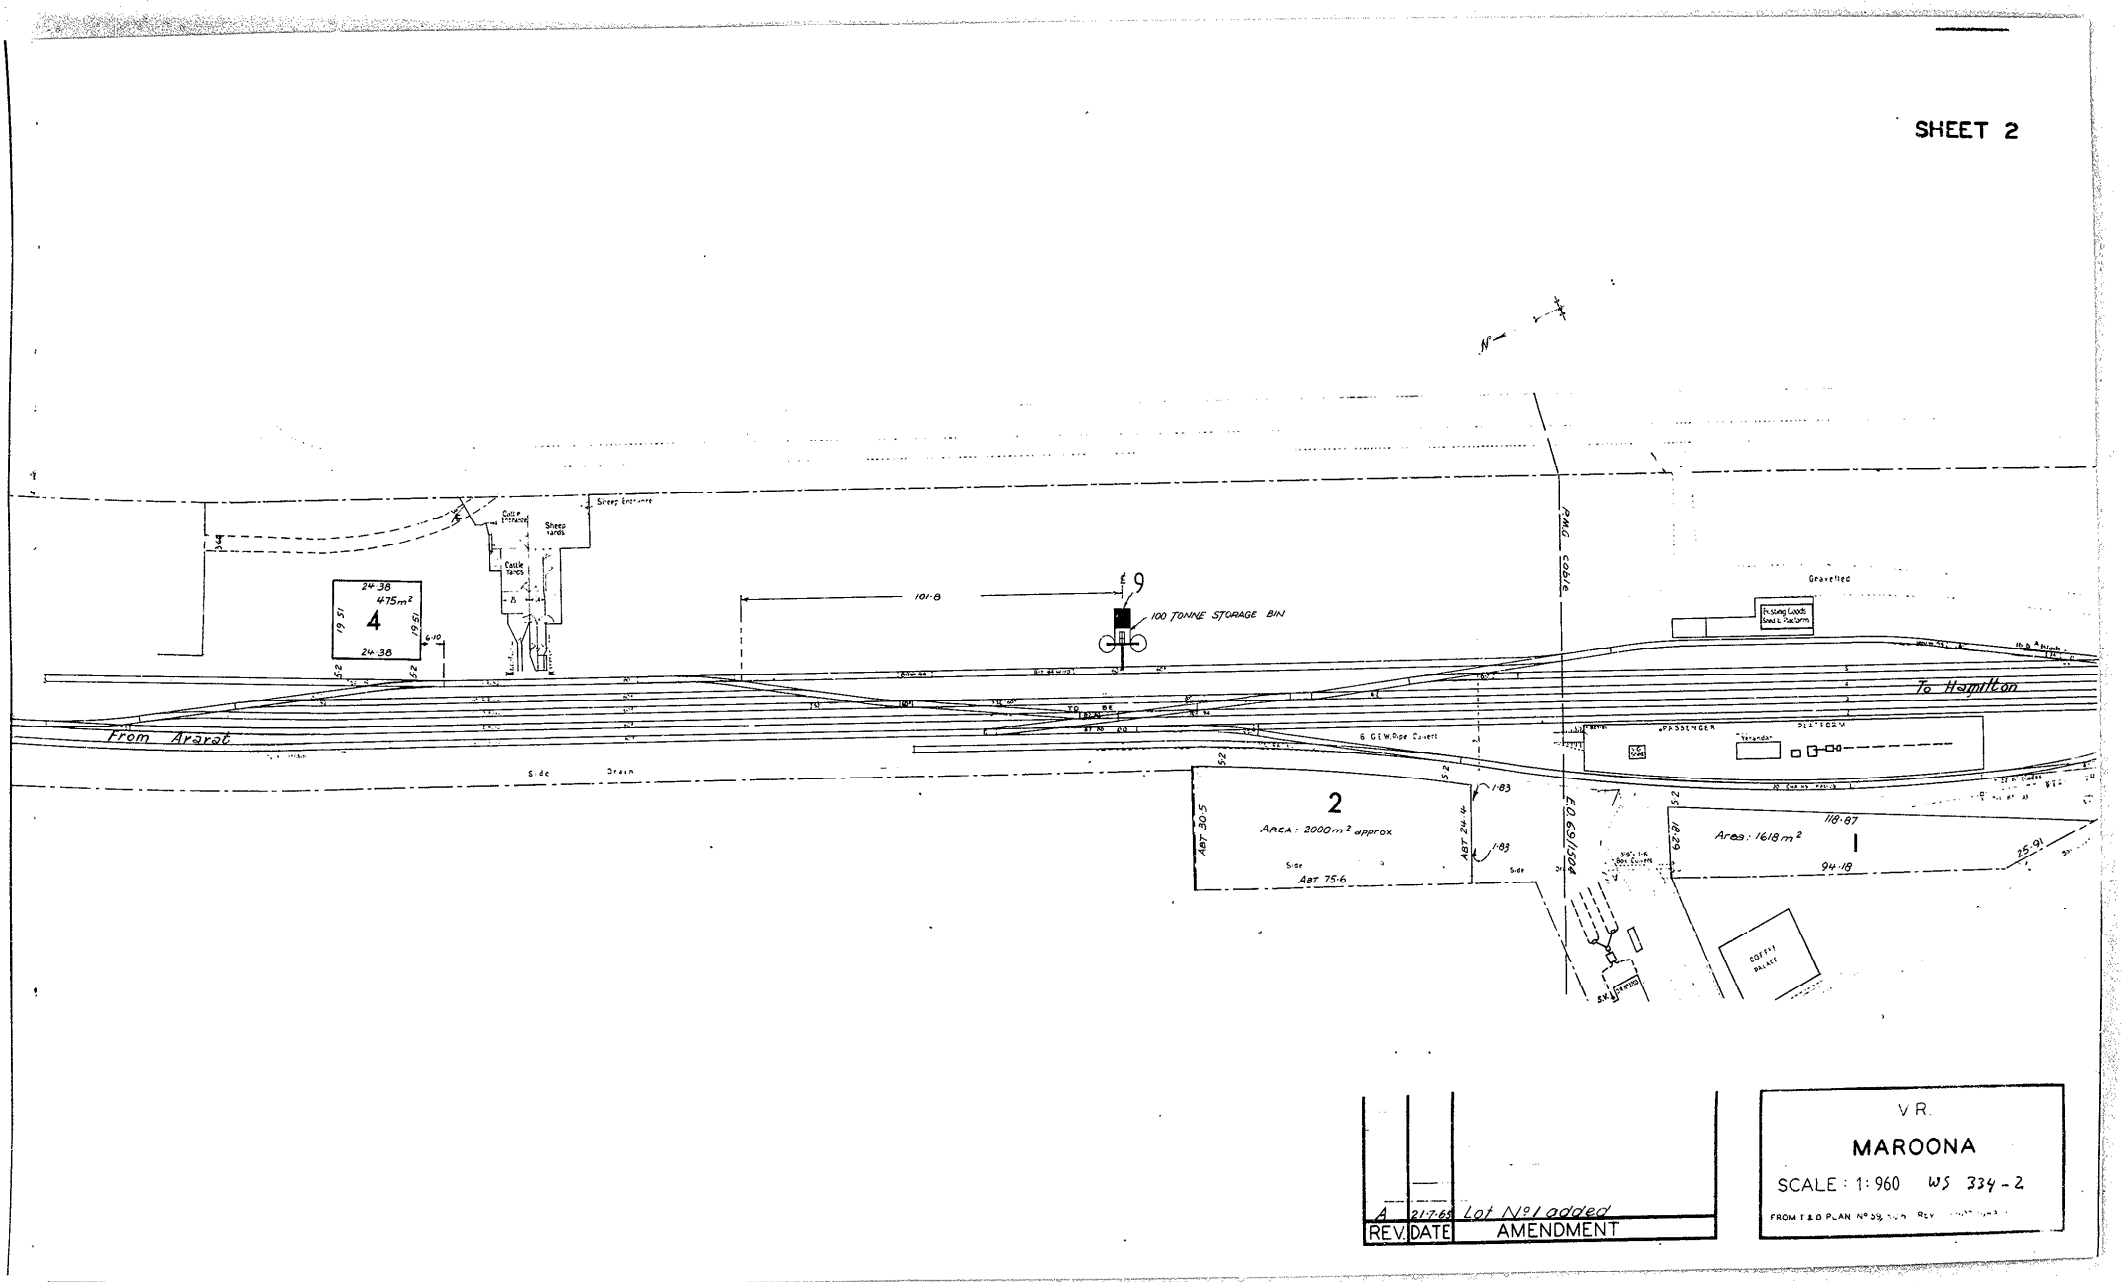

REV.	DATE	AMENDMENT
A	21·7·65	Lot No 1 added

V.R.

MAROONA

SCALE: 1:960 WS 334-2

FROM T & D PLAN No 55[illegible] REV [illegible]