— DRAWING Nº 2 —

— V. R. —
— DOOEN —
— New Signal Box etc. —
— Scale,-⅛ Full Size —

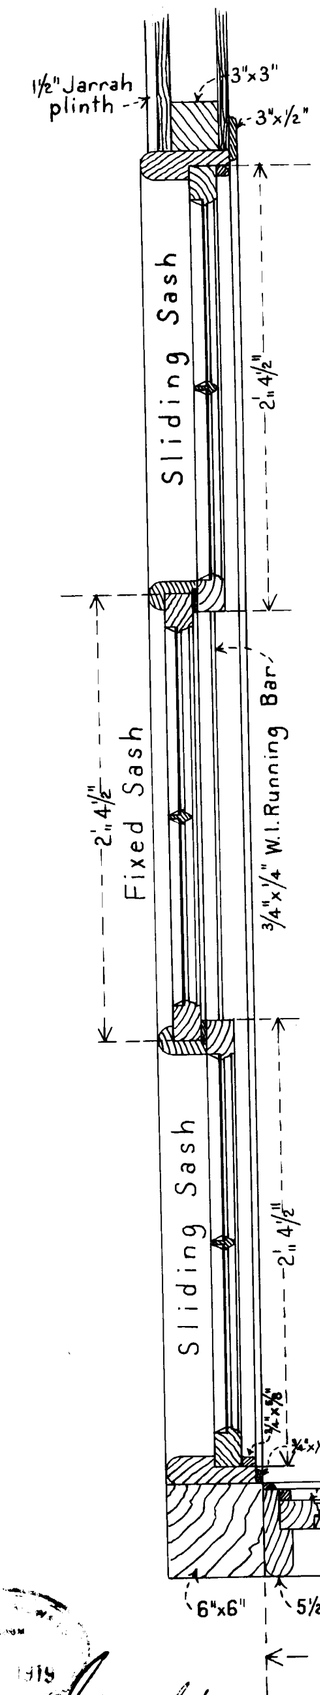

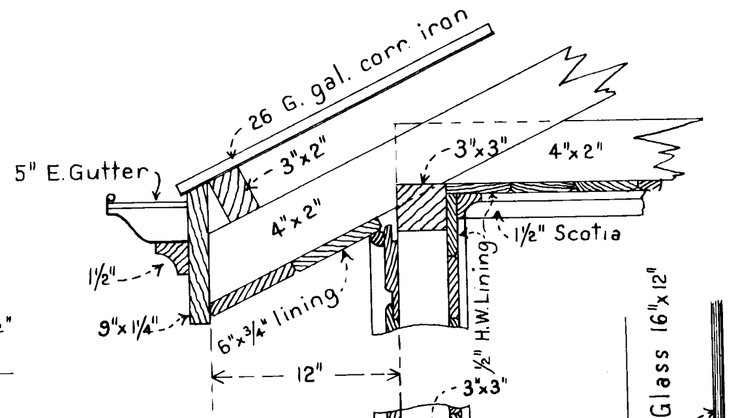

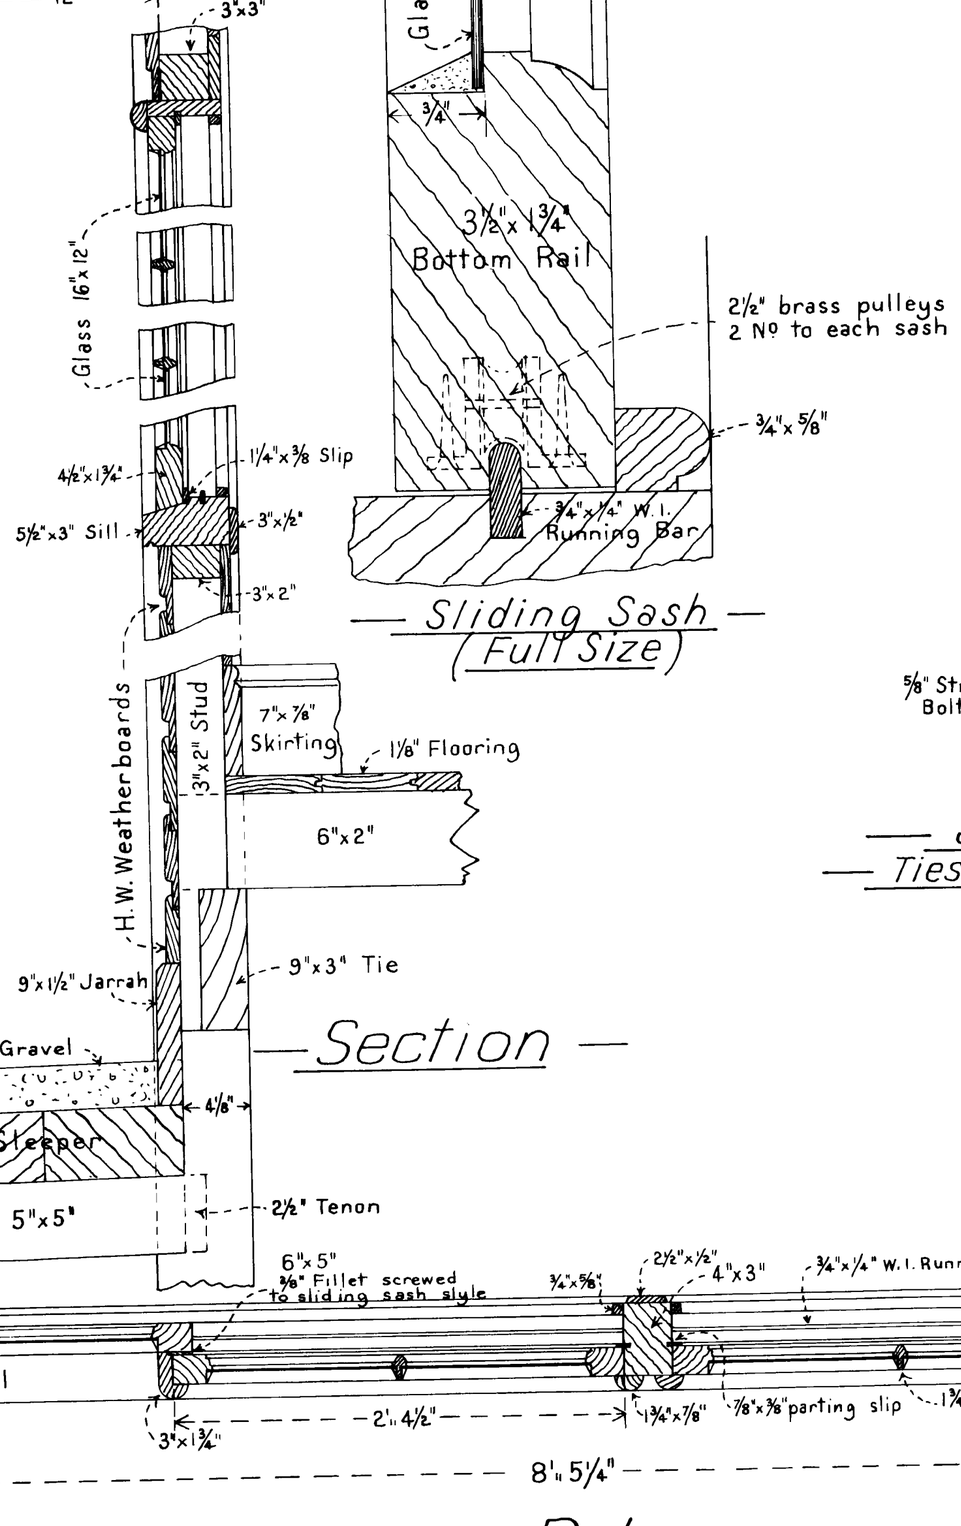

— Section —

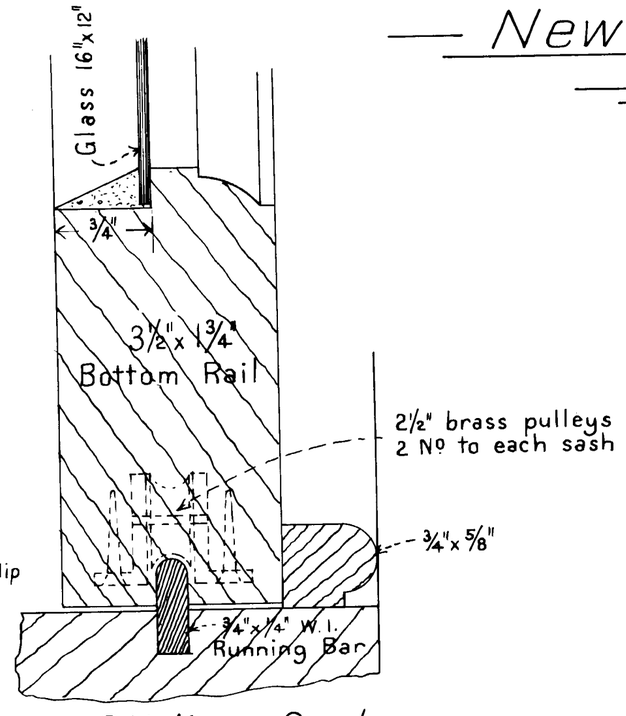

— Sliding Sash —
(Full Size)

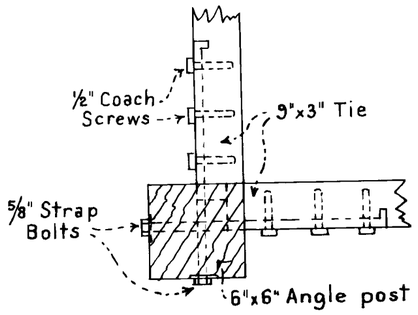

— Junction of 9"x3" Ties with Angle Post.

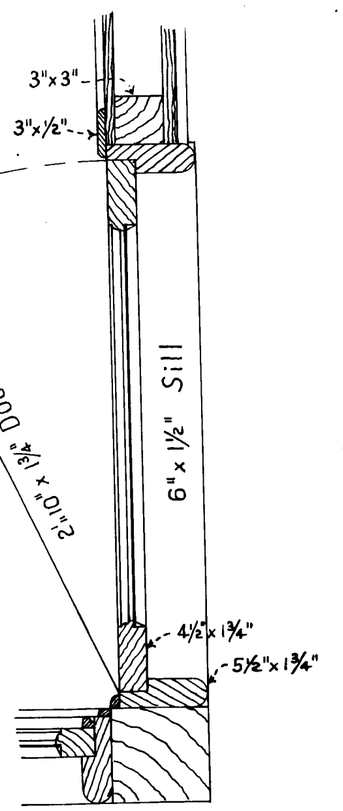

— Plan —

VICTORIAN RAILWAYS
OCT 1919

10.12.10

3022.10